


LEGEND
PLANTING

- OUTLET PLANTING
(REFER PLANTING SCHEDULE)
- LOW FLOW & BASIN FLOOR PLANTING
(REFER PLANTING SCHEDULE)
- LOWER BATTER PLANTING
(REFER PLANTING SCHEDULE)
- UPPER BATTER PLANTING
(REFER PLANTING SCHEDULE)
- CARPARK INTERFACE PLANTING
(REFER PLANTING SCHEDULE)
- PROPOSED SITE WON ROCK BOULDER
POSITION. REFER C08 FOR DETAILS

PLANT SCHEDULE

CODE	BOTANICAL NAME	COMMON NAME	SPACING	SIZE/HEIGHT	QTY
TREES					
Av	<i>Allocasuarina verticillata</i>	Drooping Sheoak	As shown	Tubestock	3
Ec	<i>Eucalyptus camadulensis</i>	River Red Gum	As shown	Tubestock	4
Em	<i>Eucalyptus microcarpa</i>	Grey Box	As shown	Tubestock	1
Ep	<i>Eucalyptus odorata</i>	Peppermint Box	As shown	Tubestock	1
Pa	<i>Eucalyptus porosa</i>	Mallee Box	As shown	Tubestock	5
Pd	<i>Pittosporum angustifolium</i>	Native Apricot	As shown	Tubestock	3
Sa	<i>Santalum acuminatum</i>	Quandong	As shown	Tubestock	3
OUTLET					
Js	<i>Juncus subsecundus</i>	Finger Rush	4/m2	Tubestock	65
LOW FLOW & BASIN FLOOR					
Bc	<i>Bolboschoenus caldwellii</i>	Marsh Club Rush	3/m2	Tubestock	195
Ct	<i>Carex tereticaulis</i>	Rush Sedge	3/m2	Tubestock	195
Cg	<i>Cyperus gymnocaulos</i>	Spiny Flat Sedge	3/m2	Tubestock	195
Cv	<i>Cyperus vaginatus</i>	Stiff Flat Sedge	3/m2	Tubestock	195
Jpf	<i>Juncus pauciflorus</i>	Loose Flower Rush	3/m2	Tubestock	195
Jpd	<i>Juncus pallidus</i>	Pale Rush	2/m2	Tubestock	130
Pd	<i>Pericaria decipiens</i>	Slender Knotweed	2/m2	Tubestock	130
LOWER BATTER					
Ap	<i>Atriplex paludosa</i>	Marsh Saltbush	2/m2	Tubestock	228
Gf	<i>Gahnia filum</i>	Chaffy Saw-sedge	3/m2	Tubestock	342
Jpd	<i>Juncus pallidus</i>	Pale Rush	2/m2	Tubestock	228
UPPER BATTER					
Aa	<i>Acacia acinacea</i>	Gold-dust Wattle	1/m2	Tubestock	42
Ca	<i>Chryscephalum apiculatum</i>	Common Everlasting	3/m2	Tubestock	126
Dc	<i>Disphyma crassifolium</i>	Round-leaf Pig Face	3/m2	Tubestock	126
Dv	<i>Dodonaea viscosa</i>	Sticky Hop-bush	1/m2	Tubestock	42
Em	<i>Eutaxia microphylla</i>	Small-leaved Mallee-pea	2/m2	Tubestock	84
Et	<i>Enchylaena tomentosa</i>	Ruby Saltbush	2/m2	Tubestock	84
Kp	<i>Kennedia prostrata</i>	Running Postman	2/m2	Tubestock	84
La	<i>Lotus australis</i>	Lotus	3/m2	Tubestock	126
Le	<i>Lomandra effusa</i>	Scented Mat-rush	3/m2	Tubestock	126
Or	<i>Olearia ramulosa</i>	Twiggy Daisy Bush	1/m2	Tubestock	42
Po	<i>Poa poiformis</i>	Coastal Tussock Grass	2/m2	Tubestock	84
Rhc	<i>Rhagodia candolleana</i>	Seaberry Salt Bush	1/m2	Tubestock	42
Tt	<i>Themeda triandra</i>	Kangaroo Grass	3/m2	Tubestock	126
Vb	<i>Vittadinia blackii</i>	Western New Holland Daisy	3/m2	Tubestock	126
Vc	<i>Vittadinia cuneata</i>	Fuzzy New Holland Daisy	3/m2	Tubestock	126
Ws	<i>Wahlenbergia stricta</i>	Common Bluebell	3/m2	Tubestock	126
CARPARK INTERFACE					
Ryc	<i>Rytidosperma caespitosum</i>	Wallaby Grass	3/m2	Tubestock	240

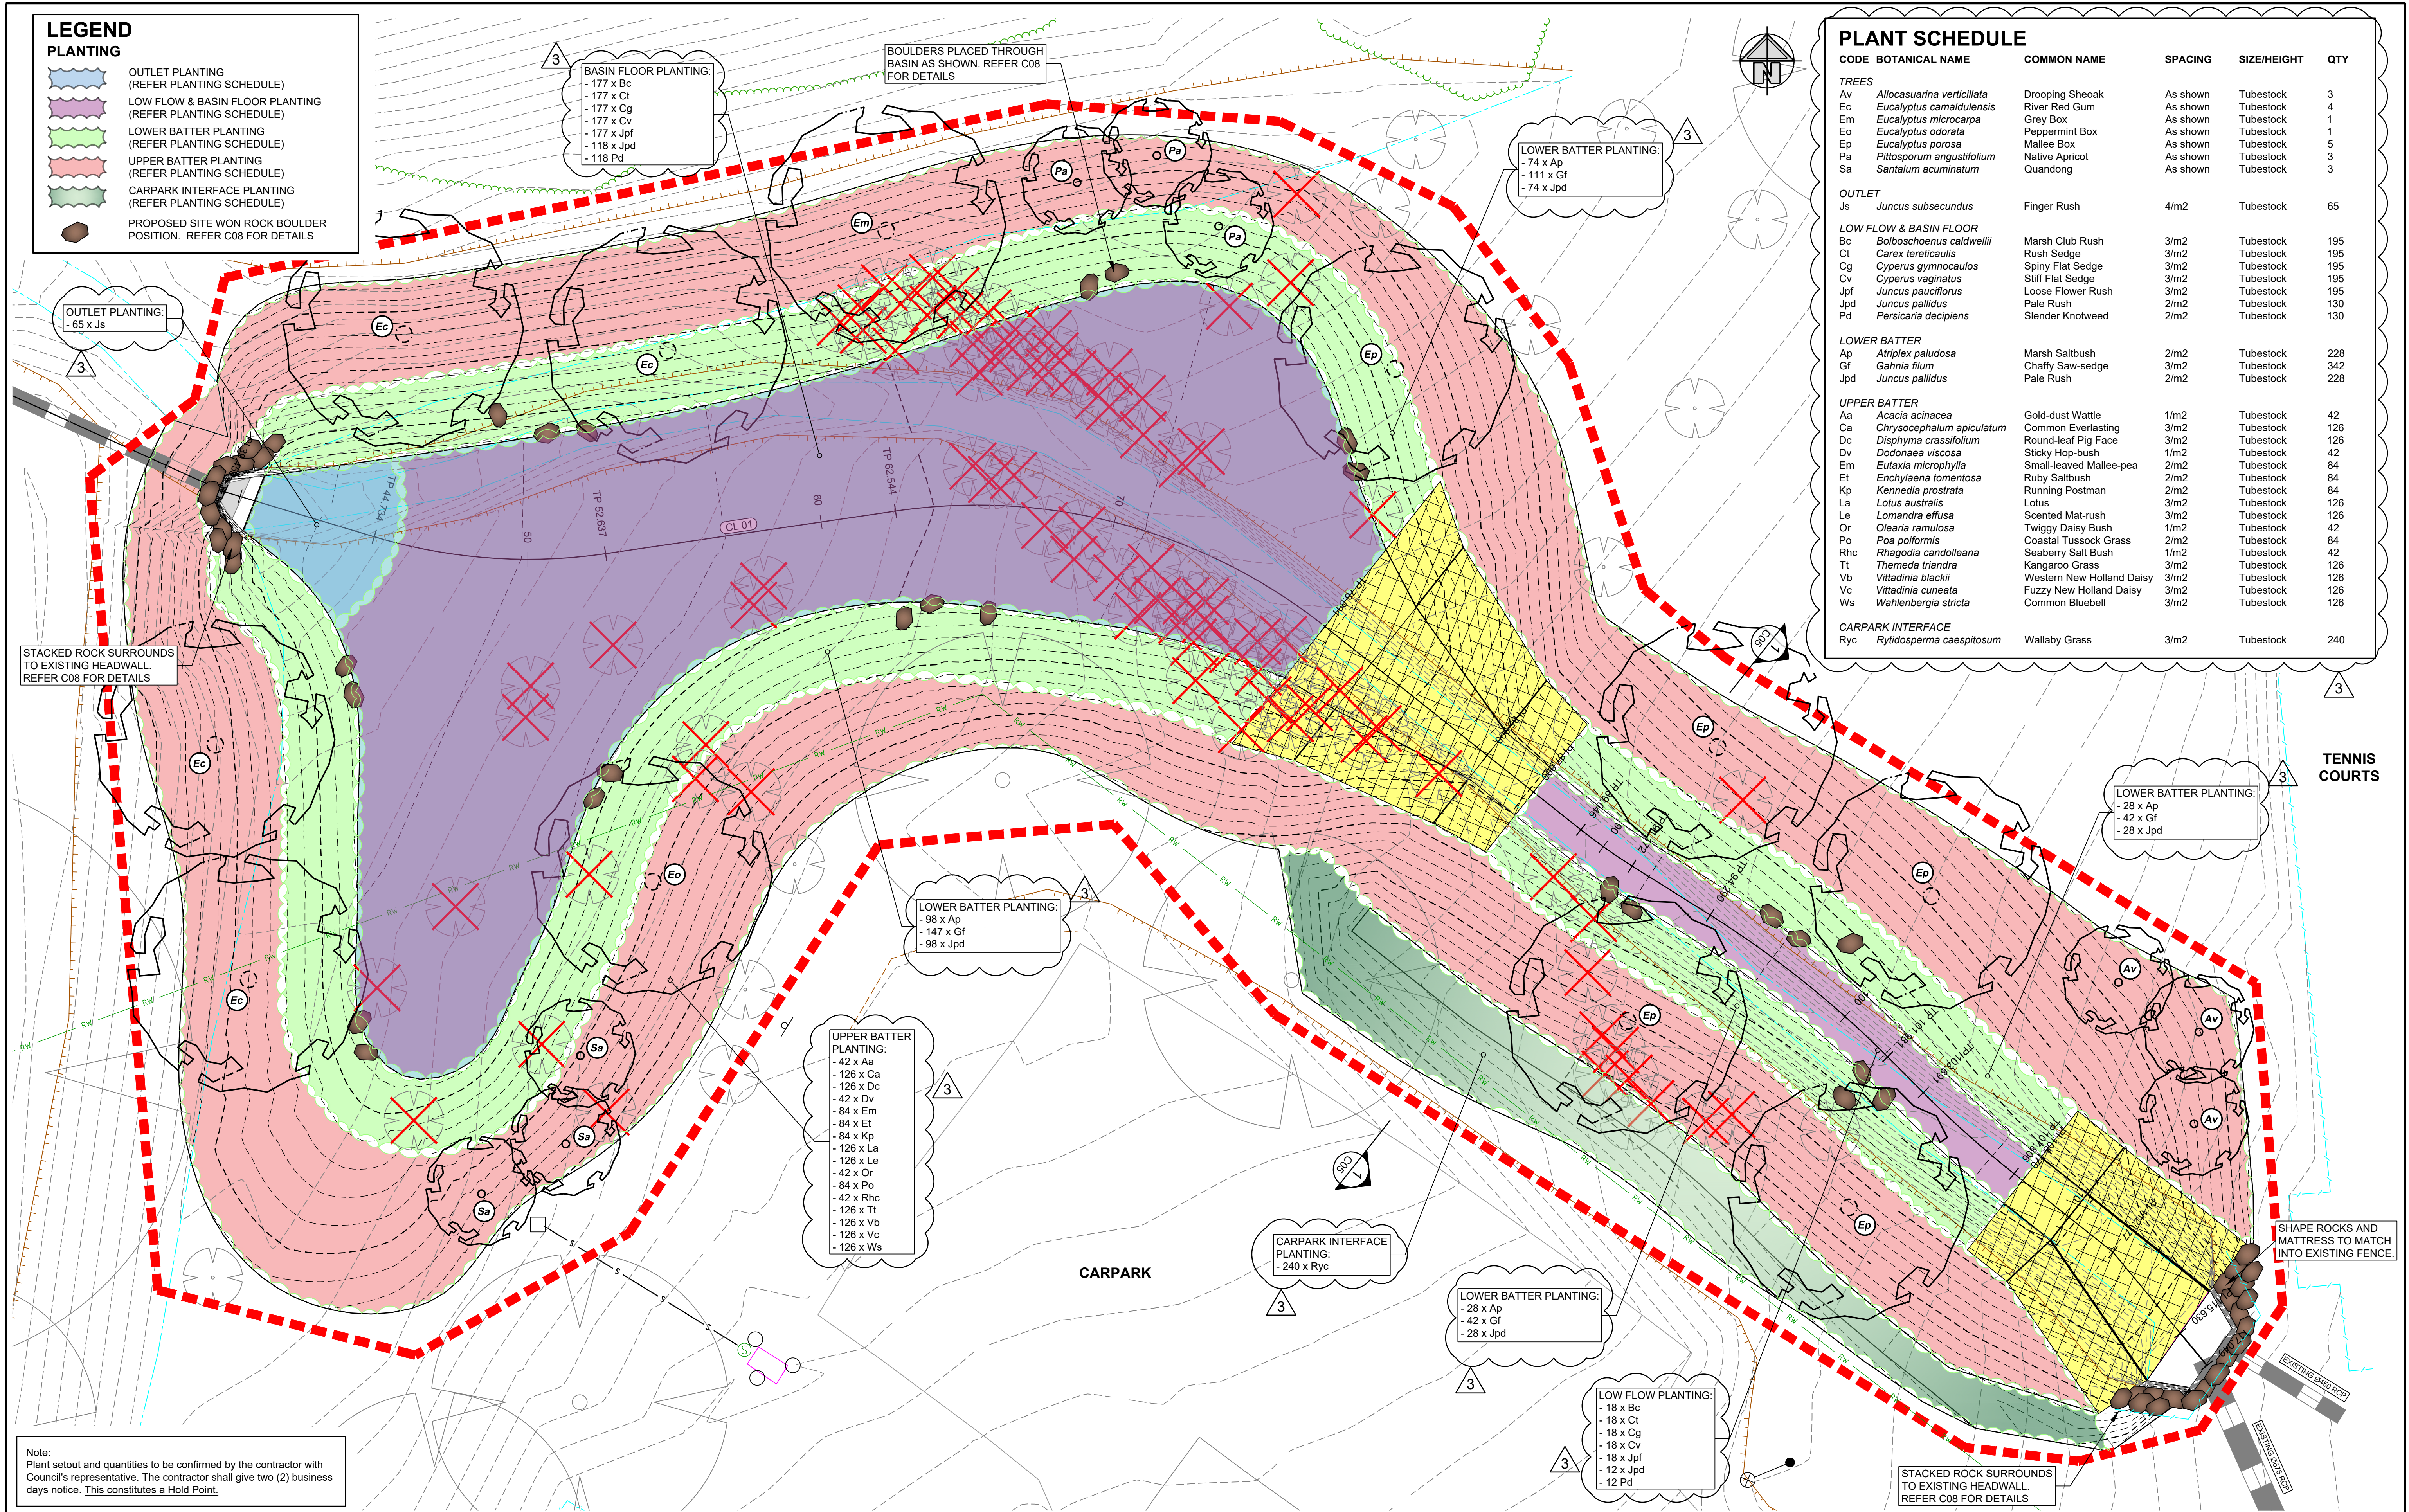

REV	DESCRIPTION	DRAWN	City of Onkaparinga CHECKED	City of Onkaparinga APPROVED	DATE	SCALES: H 1:100 @ A1	DESIGN BY: D.GUY J.WRIGHT	CITY OF ONKAPARINGA	RIVIERA ROAD SELICKS BEACH STORMWATER MANAGEMENT	CONSTRUCTION
						0 1 2 4 6m	DRAWN BY: D.GUY			City of Onkaparinga BUSINESS UNIT # 13470
3	CONSTRUCTION	J WRIGHT	J CONLON	D PINTER	25/11/25					City of Onkaparinga SURVEY # 6707
2	CONSTRUCTION	J WRIGHT	H.SHAHZAD	D PINTER	4/09/25					City of Onkaparinga PROJECT #
1	CONSTRUCTION	J WRIGHT	H.SHAHZAD	D PINTER	29/07/25	DO NOT SCALE FROM THIS DRAWING	SHEET SIZE: A1		LANDSCAPING PLAN	SHEET # 2024-154 C06
										REV # 3