

Thalassa Park

Storybook Walk Extension Concept Design

2025/26

Screening landscape to western boundary

2026/27

Art work relocations

- Grandma Poss & Hush
- Grug
- The Circus
- Mr Percival

New art work procurement and installation

2027/28

Storybook Walk trail extension (compacted fines material)
Landscaped nodes and tree planting




The project will extend the Storybook walk trail from the most recent art-work, Frog Finds a Place.



Indicative extent of works plan


0 5m 10m

Storybook Walk Extension Staging Plan

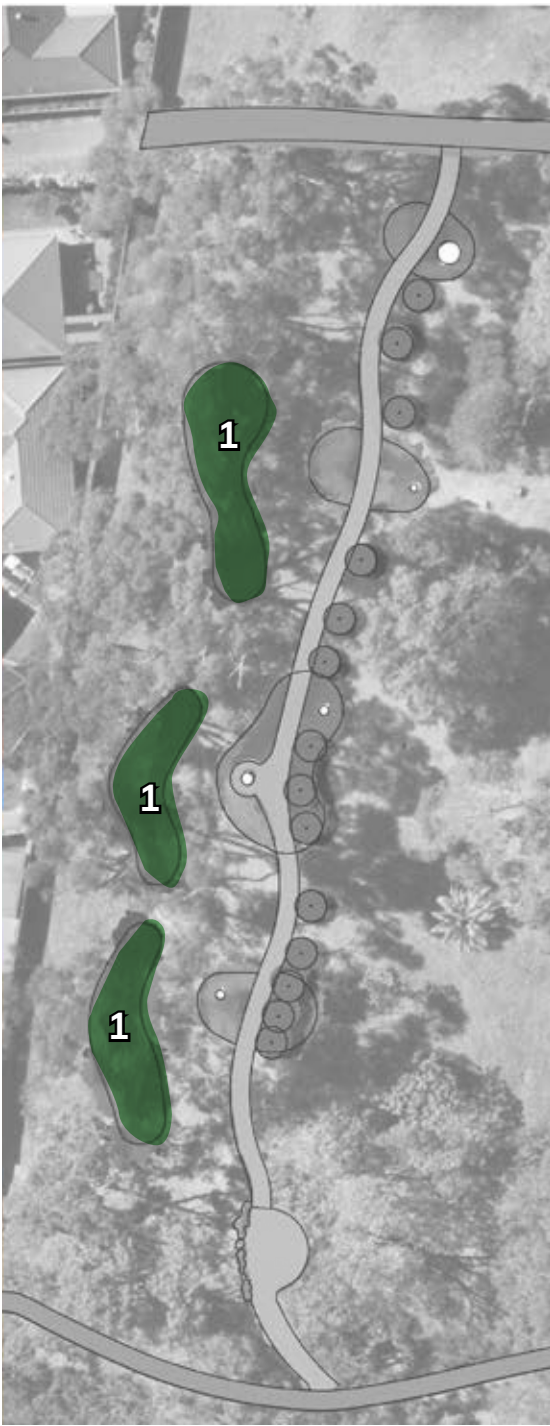

2025/26

- 1. Screening landscape to western boundary

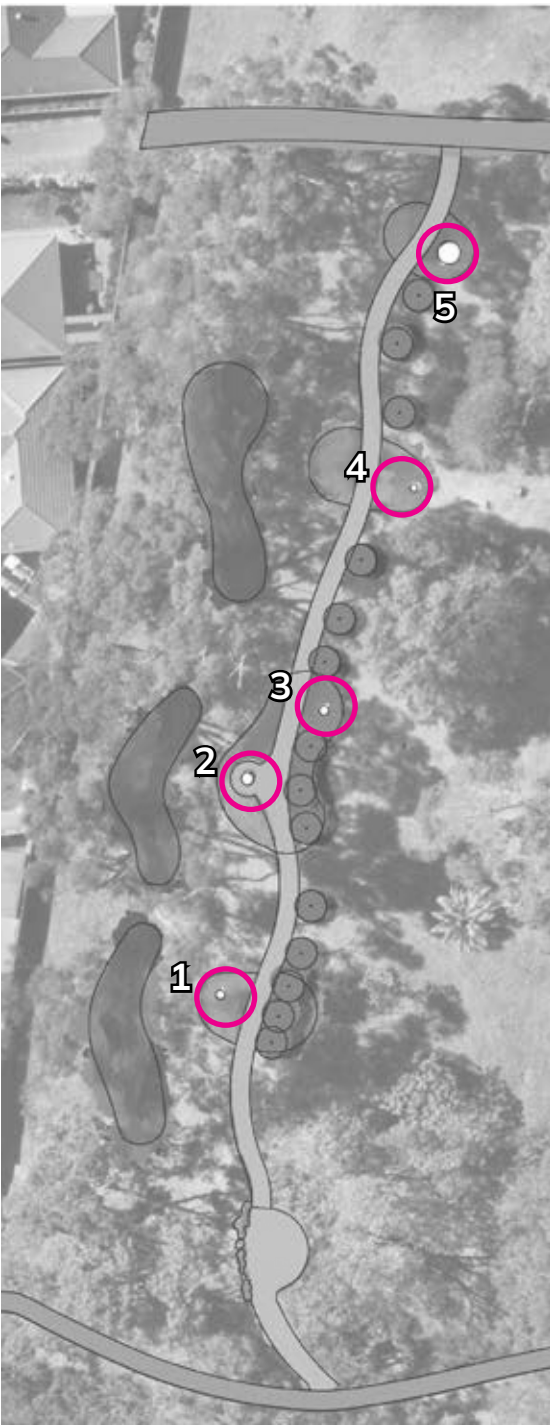

2026/27

- Art work relocations
- 1. Grandma Poss & Hush
 - 2. Grug
 - 3. The Circus
 - 4. Mr Percival
 - 5. New art work installation



2027/28

- 1. Tree planting and landscaping
- 2. Path extension (compacted fines material)