

CLIENT DETAILS



Client Name:	City of Onkaparinga
Client Address:	TBC
Client Contact:	TBC
Date:	TBC

SITE INFORMATION

Road Name:	Chalk Hill Road, McLaren Vale
Location of Works:	Chalk Hill Road
Suburb:	City of Onkaparinga
Type of Works:	Road work
Treatment:	Road Closure Detour
Hours of Operation:	TBC
Start Date:	TBC
Finish Date:	TBC



Scale:
Not to Scale | Print A3

Sheet Number:
Sheet 01 of 01

Drawing Number:
FLT-COO-DWG-0110_Chalk Hill Rd, McLaren Vale

FOR IMPLEMENTATION AND APPROVAL
PURPOSES ONLY BY
FAST LANE TRAFFIC PTY LTD

Drawn By:	Angelique Gaughan
Ticket Number of Author:	196-673
Approved By:	Jay Byrne
Ticket Number of Author:	190-038

Traffic Management Centre (TMC) - 1800 018 313

SAPOL - 131 444

GENERAL DISCLAIMER

- THIS TRAFFIC GUIDANCE SCHEME WAS DEVELOPED BY COMPETENT AND EXPERIENCED PERSONS AND IN ACCORDANCE WITH THE REQUIREMENTS OUTLINED IN AUSTRALIAN STANDARD - AS1742.3 AND THE ROAD MANAGEMENT ACT 2004. BEFORE THE COMMENCEMENT OF ROUTINE SERVICES OR ANY ORDERED WORKS, FAST LANE TRAFFIC WILL CARRY OUT A RISK ASSESSMENT AND DEVELOP CONTROLS, MEASURES AND PLANS TO IDENTIFY, ELIMINATE OR MITIGATE ANY HAZARDS.
- THIS PLAN WAS DEVELOPED TO ALLOW FOR THE SAFE MOVEMENT OF VEHICULAR AND PEDESTRIAN TRAFFIC AROUND THE WORKSITE, THE PROTECTION OF WORKERS FROM PASSING TRAFFIC, THE PROVISION FOR ACCESS TO PROPERTIES LOCATED WITHIN THE LIMITS OF THE WORKSITE, THE IMPLEMENTATION, MAINTENANCE AND REMOVAL OF ANY NECESSARY TEMPORARY ROADWAYS AND DETOURS, THE PROVISION OF TRAFFIC CONTROLLERS, THE INSTALLATION OF TEMPORARY SIGNS, TEMPORARY ROAD DELINEATION, AND ANY OTHER SAFETY MEASURES OR CONTROLS SUCH AS SAFETY BARRIERS WHEN REQUIRED.
- FAST LANE TRAFFIC DOES NOT ACCEPT RESPONSIBILITY FOR COMPLIANCE OF THIS PLAN WHEN IMPLEMENTED OR MONITORED BY EXTERNAL PARTIES.
- THIS PLAN IS NOT TO SCALE AND IS A REPRESENTATION ONLY AFTER A JOB SAFETY ANALYSIS IS COMPLETED ON SITE. CHANGES MAY BE MADE BY ACCREDITED PERSONS. ALL AMENDMENTS WILL BE OUTLINED AND RECORDED IN A WORKSITE DIARY / SWMS FORM.

Legend


- Cone
- Traffic Controller
- Work Area

Cover Existing
'Posted speed' signage
with blank corflute

Manifest

- 16 x Cone
- 10 x Arrow Right
- 8 x Multi Message (TC1884 No Entry Symbolic, TM1-V100-1 (Y) Blank Yellow, TC1475_2 Road Closed)
- 2 x Multi Message (Arrow Left, TC1902 Detour, Arrow Right)
- 2 x Multi Message (MMS-ADV-33 Road Closed Ahead, TM1-V100-2 (Y) Blank Yellow)
- 2 x Multi Message (TM1-V100-2 (Y) Blank Yellow, MMS-ADV-33 Road Closed Ahead)
- 2 x R6-8 STOP BANNER
- 2 x Traffic Controller
- 1 x Multi Message (Arrow Left, TC1902 Detour, TM1-V100-1 (Y) Blank Yellow)
- 1 x Multi Message (TM1-V100-1 (Y) Blank Yellow, TC1902 Detour, Arrow Right)

DETOUR OVERVIEW

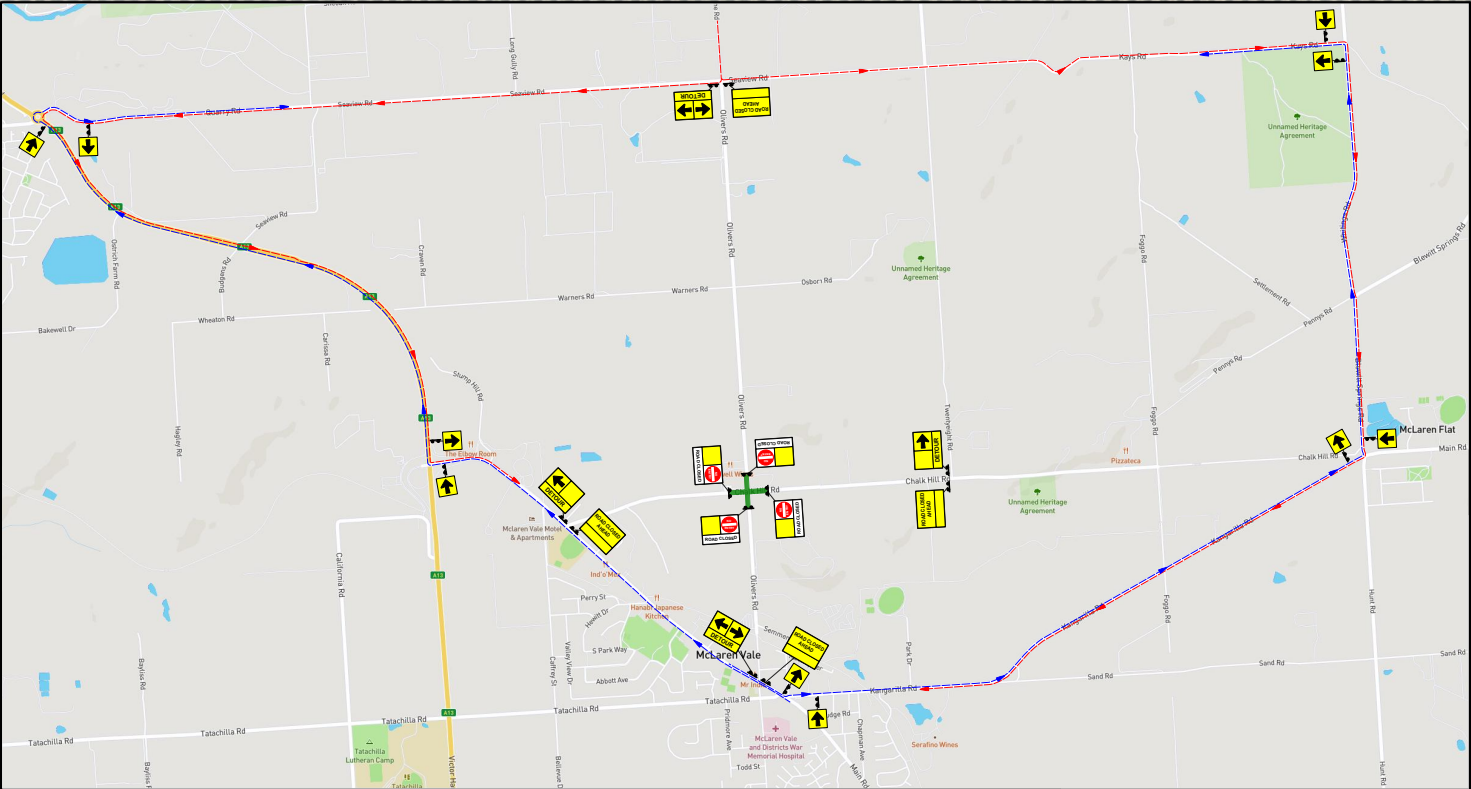

A | 2/29 Aldenhoven Road Lonsdale, SA
P | (08) 8392 8000
W | fastlanetraffic.com.au
ABN | 98 652 978 115