

R A Pearce Reserve

Site Location

Morphett Vale



R A Pearce Reserve

Existing Conditions


Morphett Vale



R A Pearce Reserve

Concept Design - Overall Plan

Morphett Vale

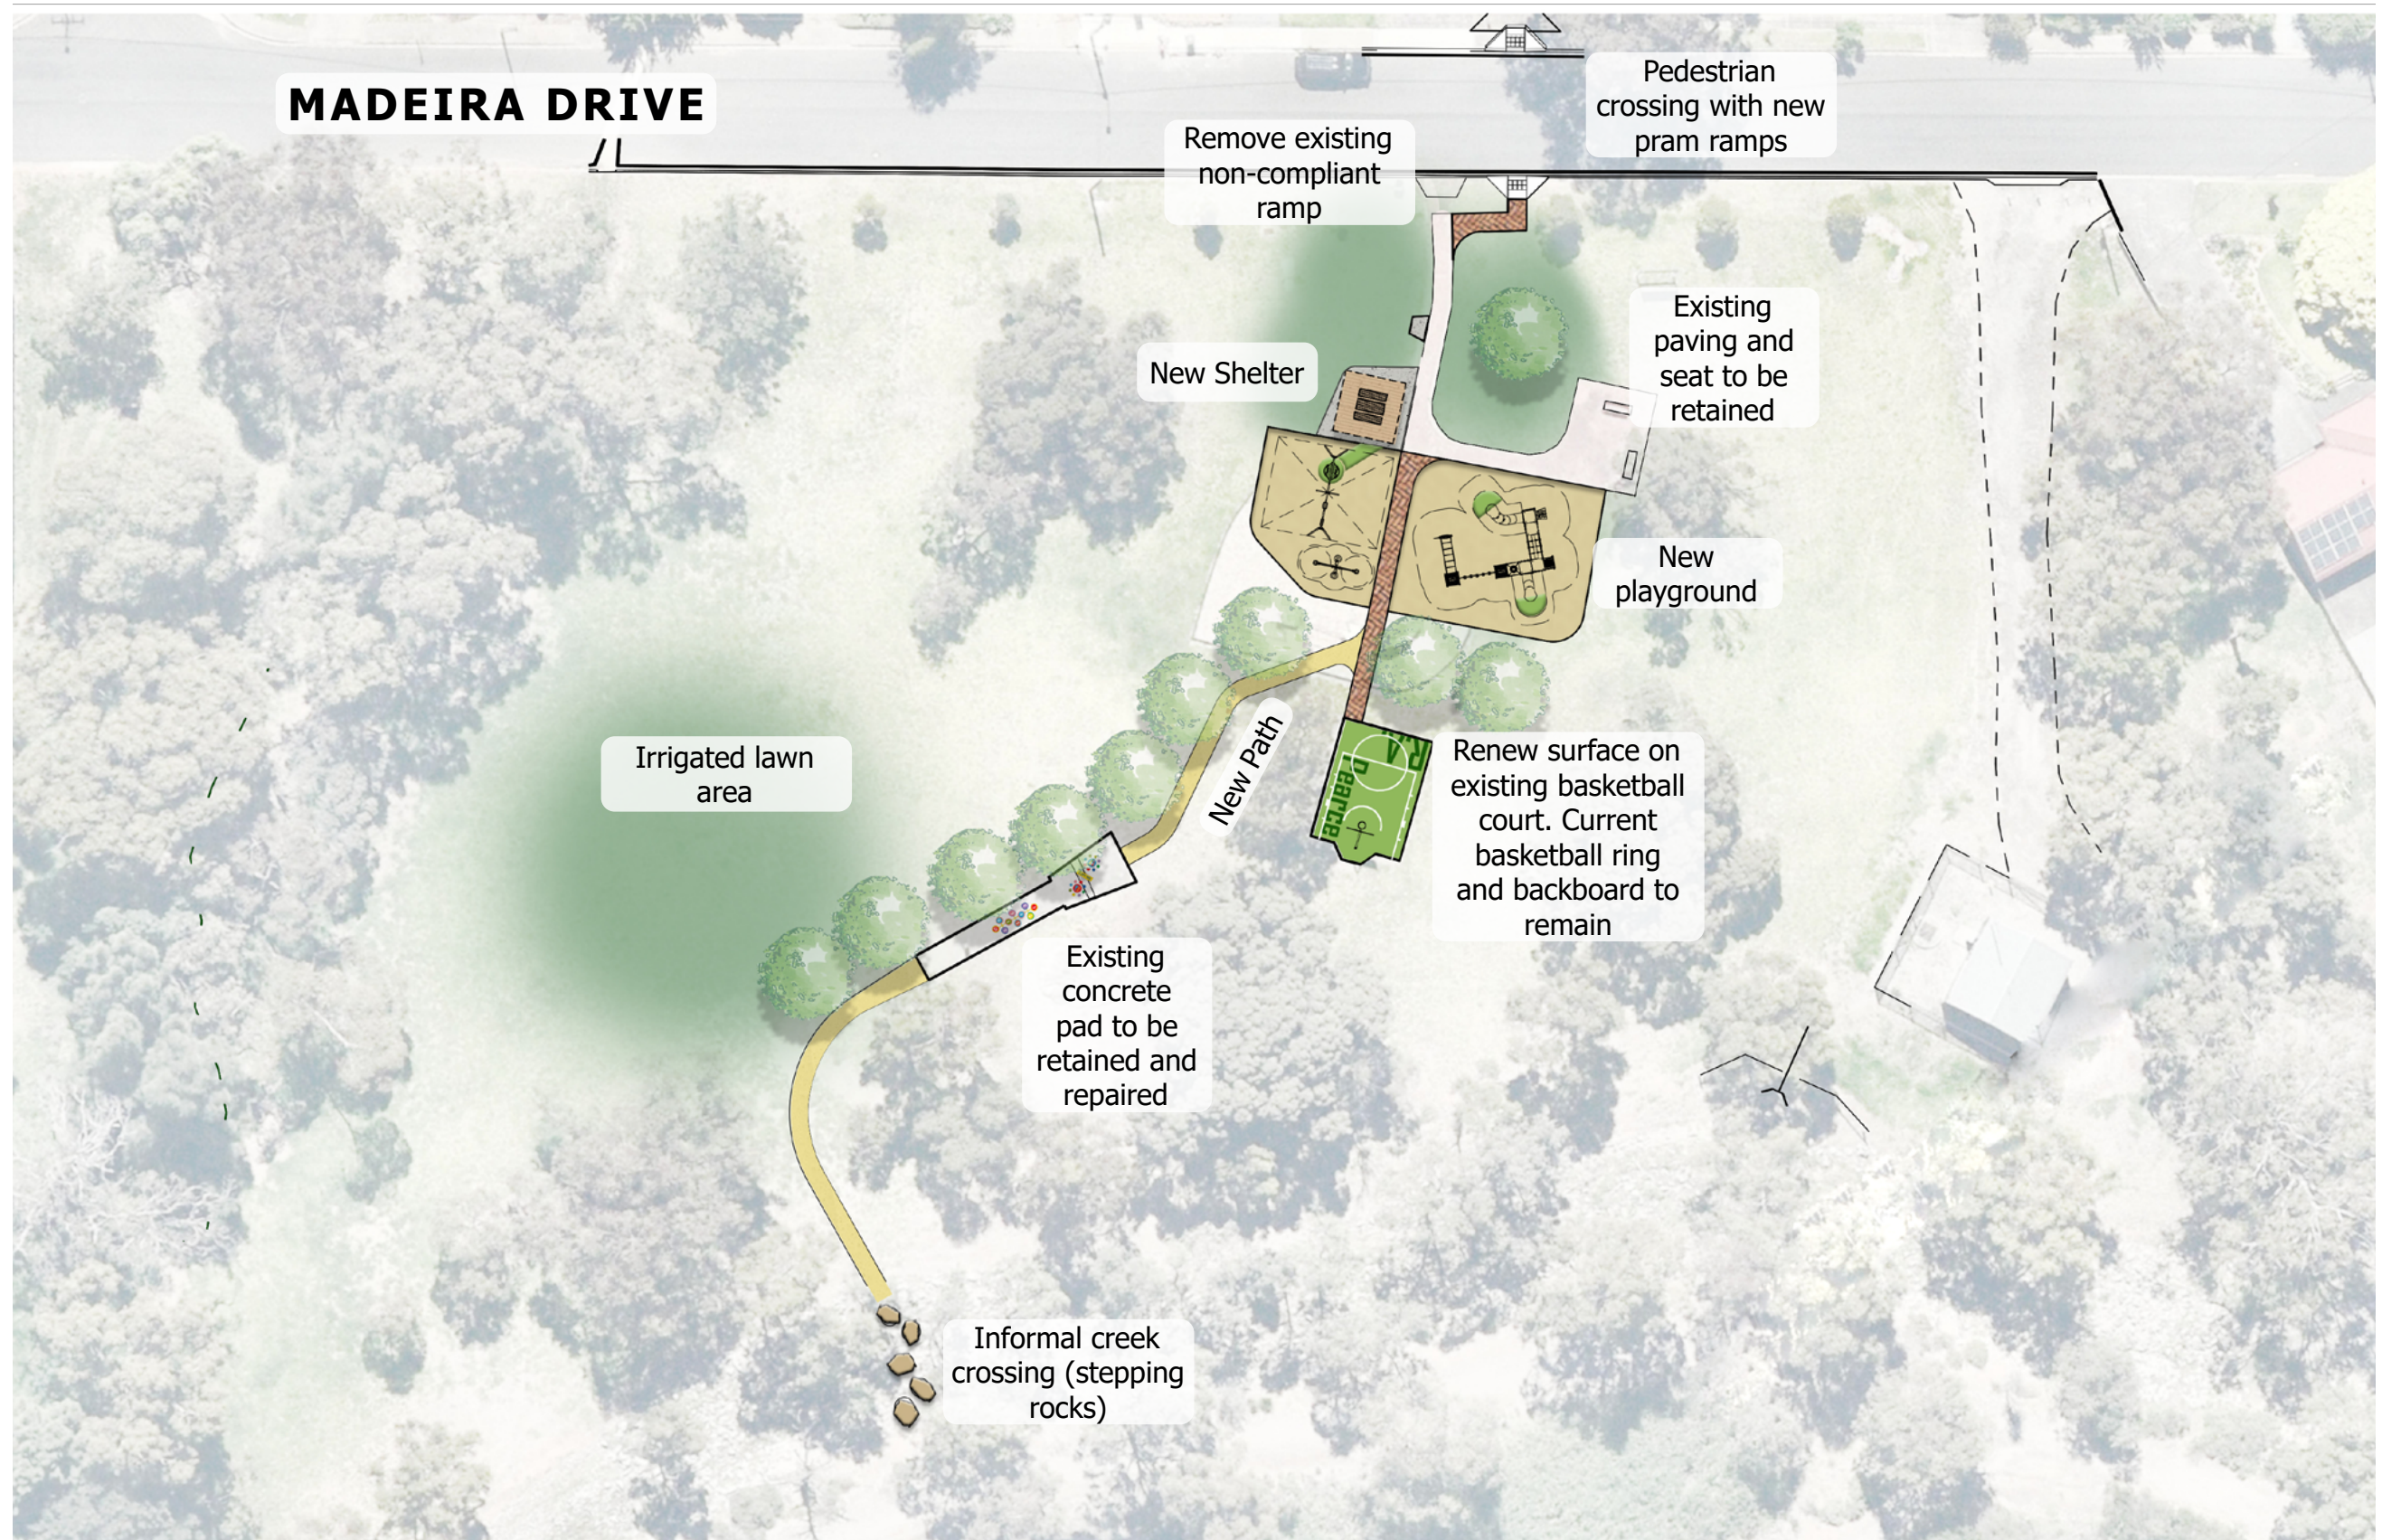

R A Pearce Reserve

Concept Design

Morphett Vale



LEGEND

- 01 Irrigated lawn area
- 02 Drinking fountain
- 03 Shelter with table & bench setting
- 04 Seesaw
- 05 Double swing & basket swing
- 06 Play structure with two slides and monkey bars
- 07 Unit paving path
- 08 Renew surface on existing basketball court. Current basketball ring and backboard to remain
- 09 Painted concrete games on existing pad
- 10 Gravel path

KEY

-  New Tree
-  Existing Trees
-  Unit paving path
-  Irrigated Turf
-  Play mulch
-  Gravel path

SCALE

1:200 @ A3

0 2 4 8 12m



Proposed Products - Play Equipment



Seesaw
Willplay

04



Double swing & Basket swing
Willplay

05



Play structure with two slides and monkey bars - PPS-216
Willplay

06



Renew surface on existing basketball court.
Current basketball ring and backboard to remain

08



Painted concrete games on existing pad

09

Proposed Products - Park Furniture



Drinking fountain
Astra Street Furniture

02



Capricorn Shelter 4m x 4m shelter
Terrain Group

03



Monaco Timber Table Setting
Terrain Group

03