


RIVIERA ROAD SELICKS BEACH DETENTION BASIN UPGRADE

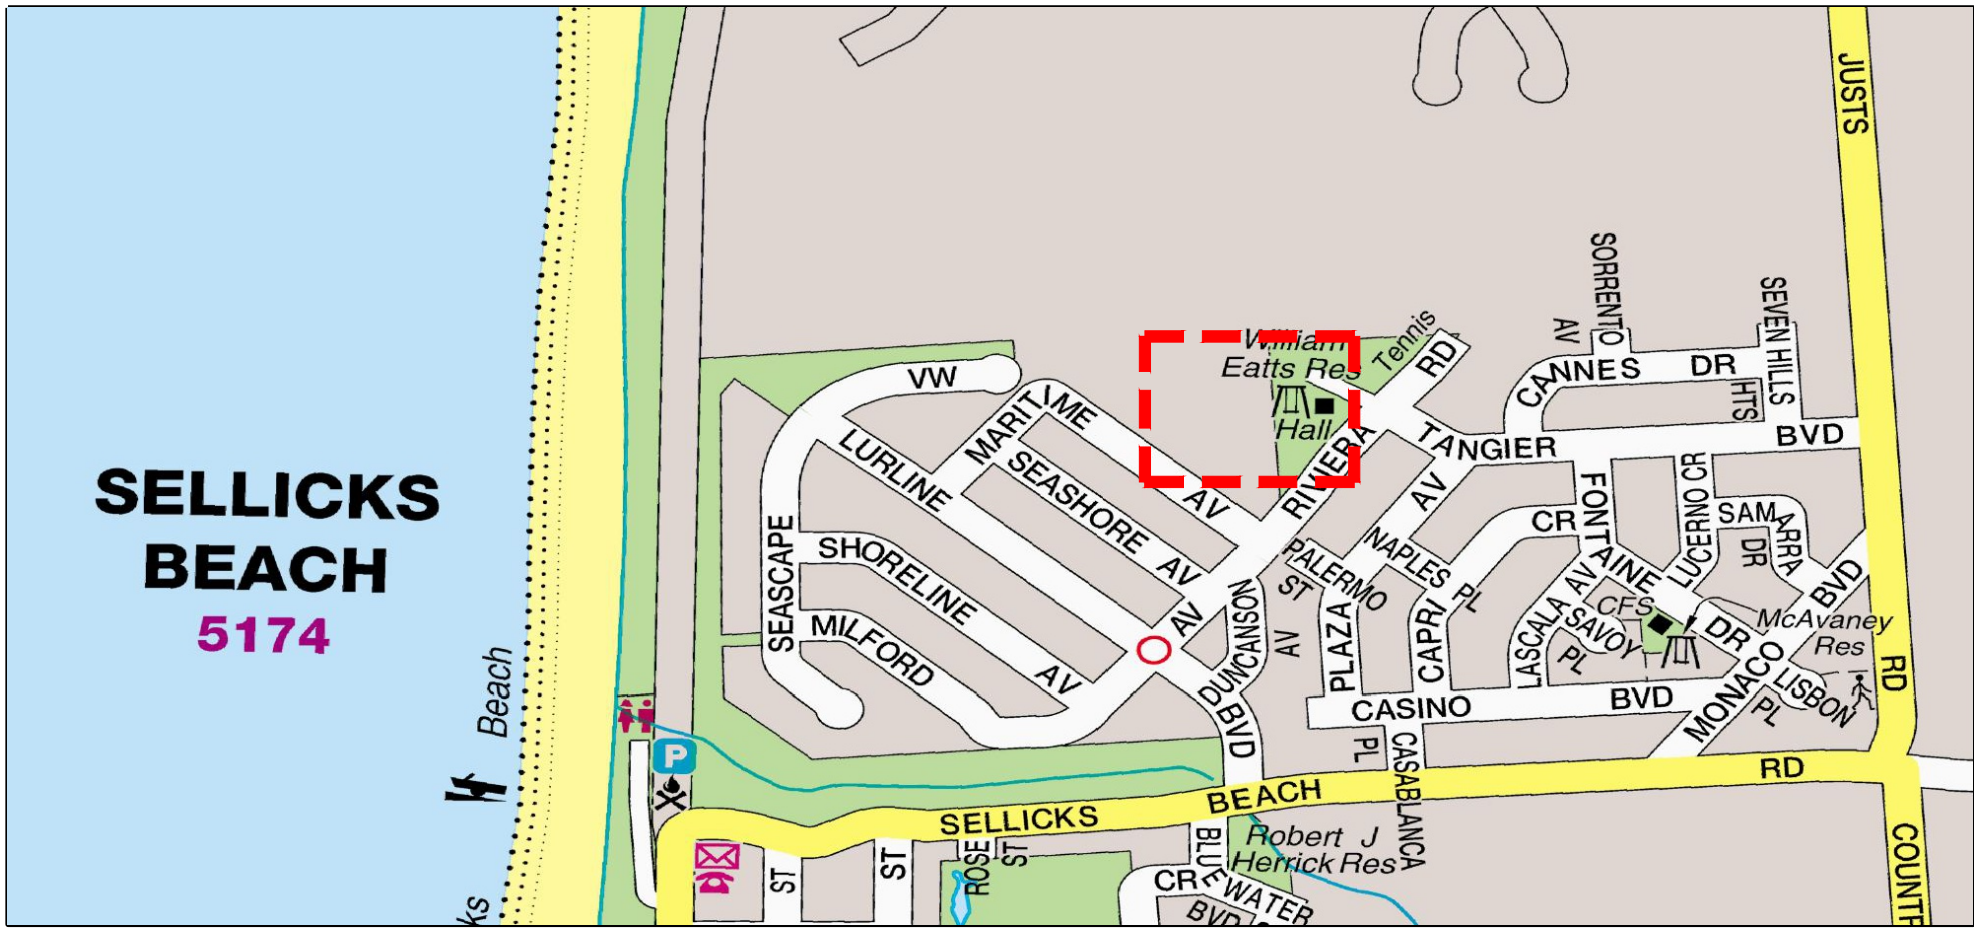

LOCATION PLAN
NOT TO SCALE

LEGEND

GENERAL

EXTENT OF WORKS

EXISTING FENCE**PLANTING**