
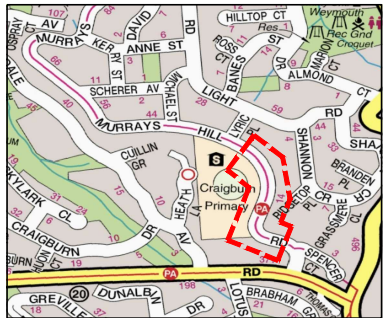


# Murrays Hill Road, Flagstaff Hill

## Traffic Management Upgrade

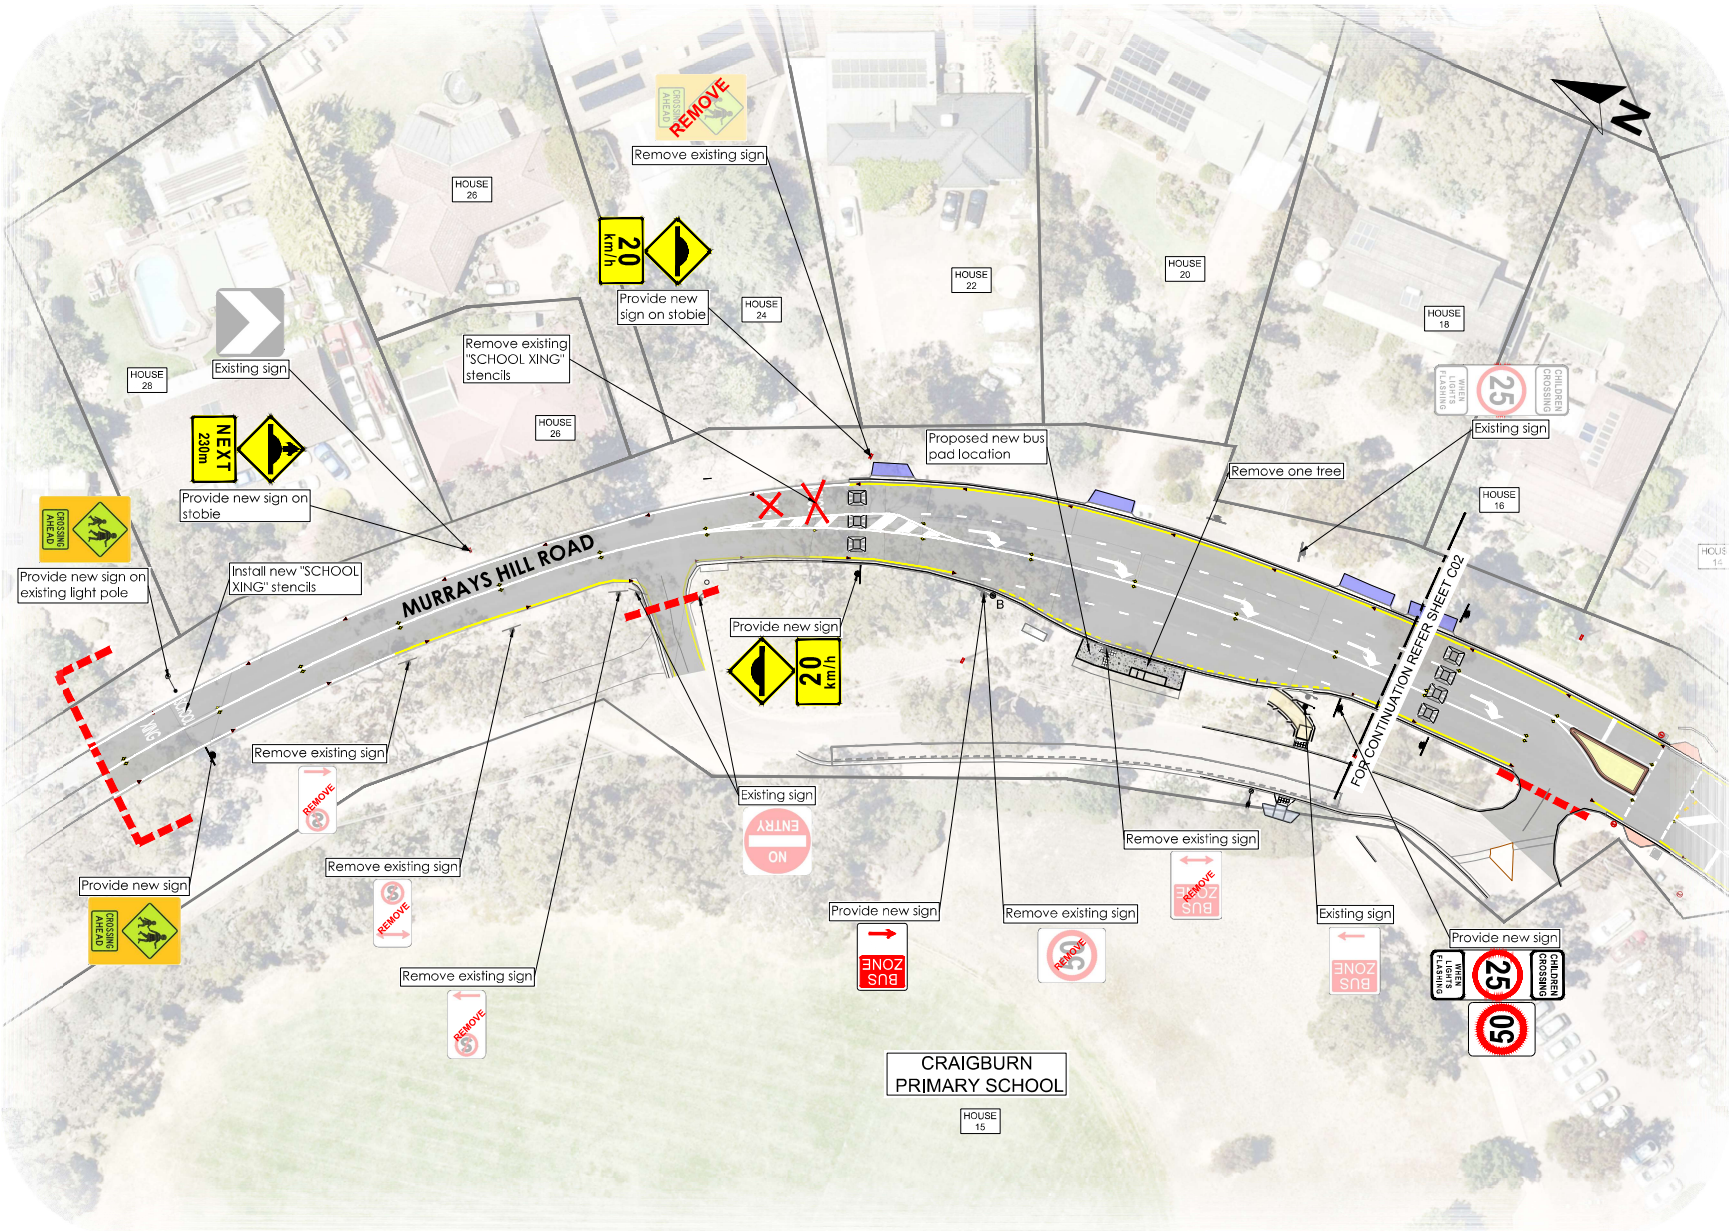

LOCATION PLAN  
NOT TO SCALE

**LEGEND**  
**GENERAL**

- Extent of works
- Existing flashing light system
- Existing driveway
- Existing kerb ramp
- Proposed standard median island
- Proposed road cushion in asphalt concrete
- Proposed kerb ramp
- Proposed concrete for bus pad
- Proposed/existing linemarking
- Proposed/existing linemarking
- Proposed pavement bar
- Proposed fence

# Murrays Hill Road, Flagstaff Hill

## Traffic Management Upgrade

