


Colville Road Bridge Renewal, Willunga South

Proposed culvert upgrade

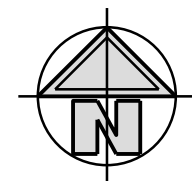

LEGEND
GENERAL



Road pavement works




Bridge (culvert) works



Existing tree to remain



Indicative edge of creek line

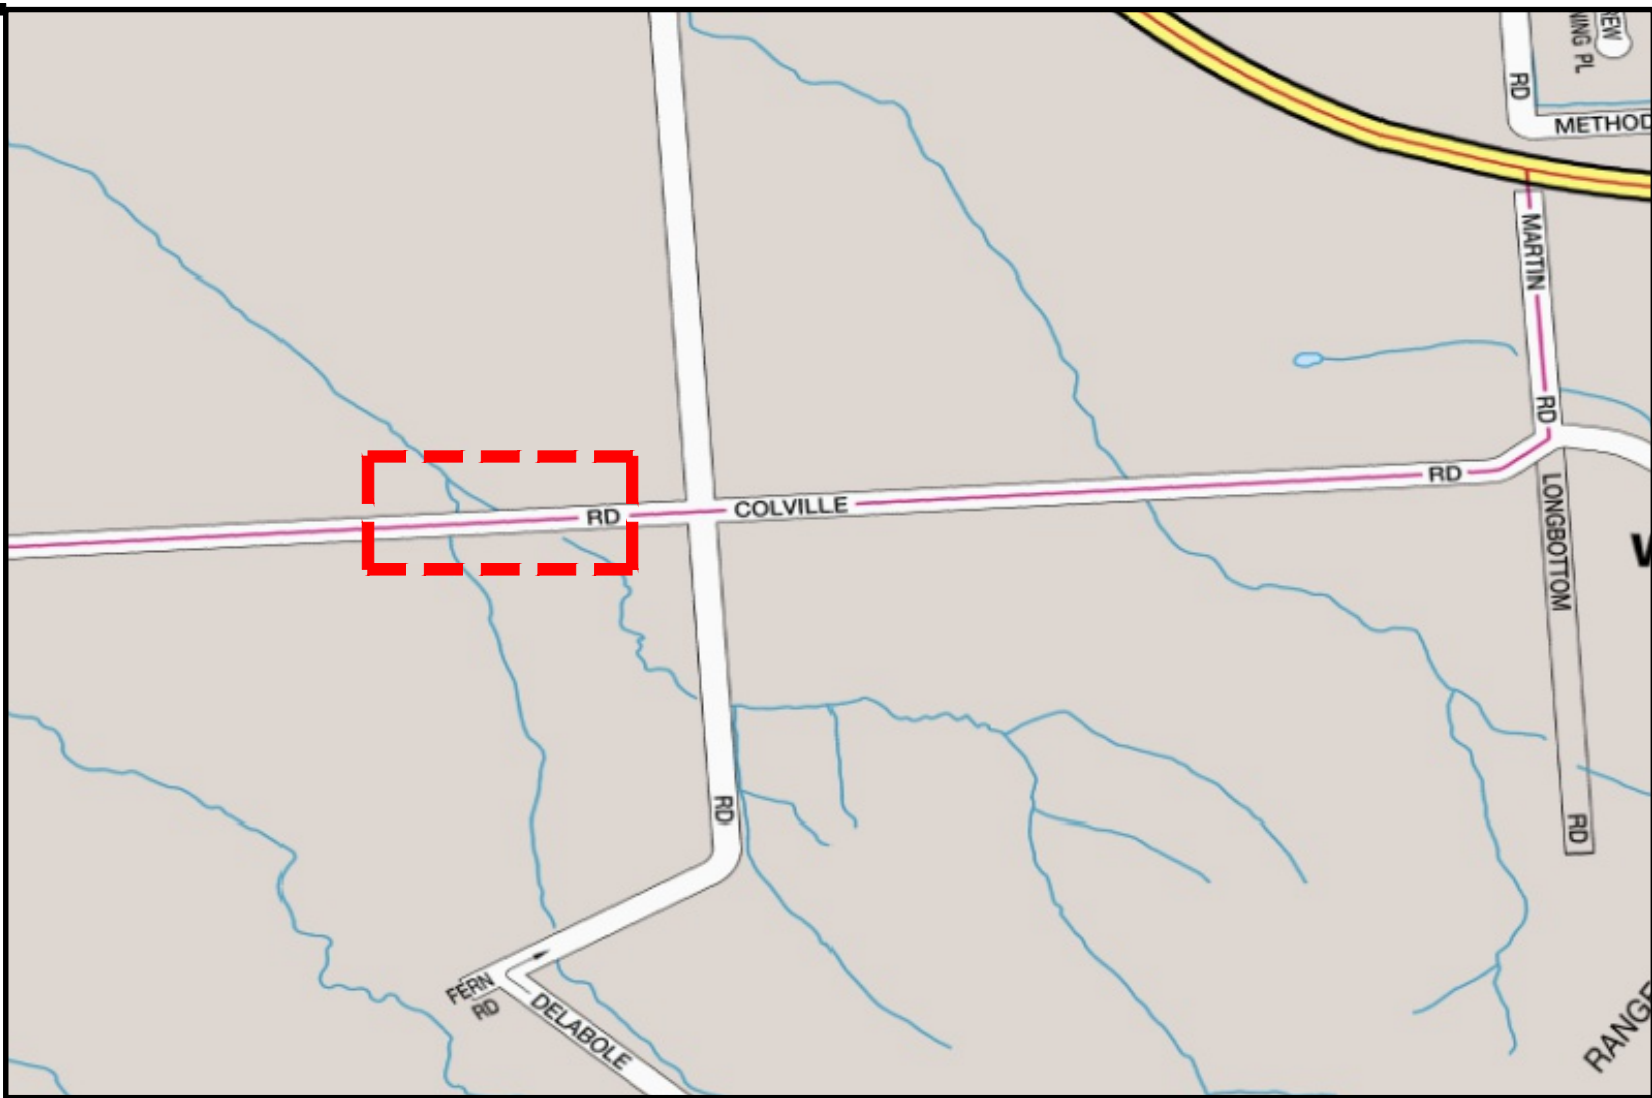

LOCATION PLAN
NOT TO SCALE

