




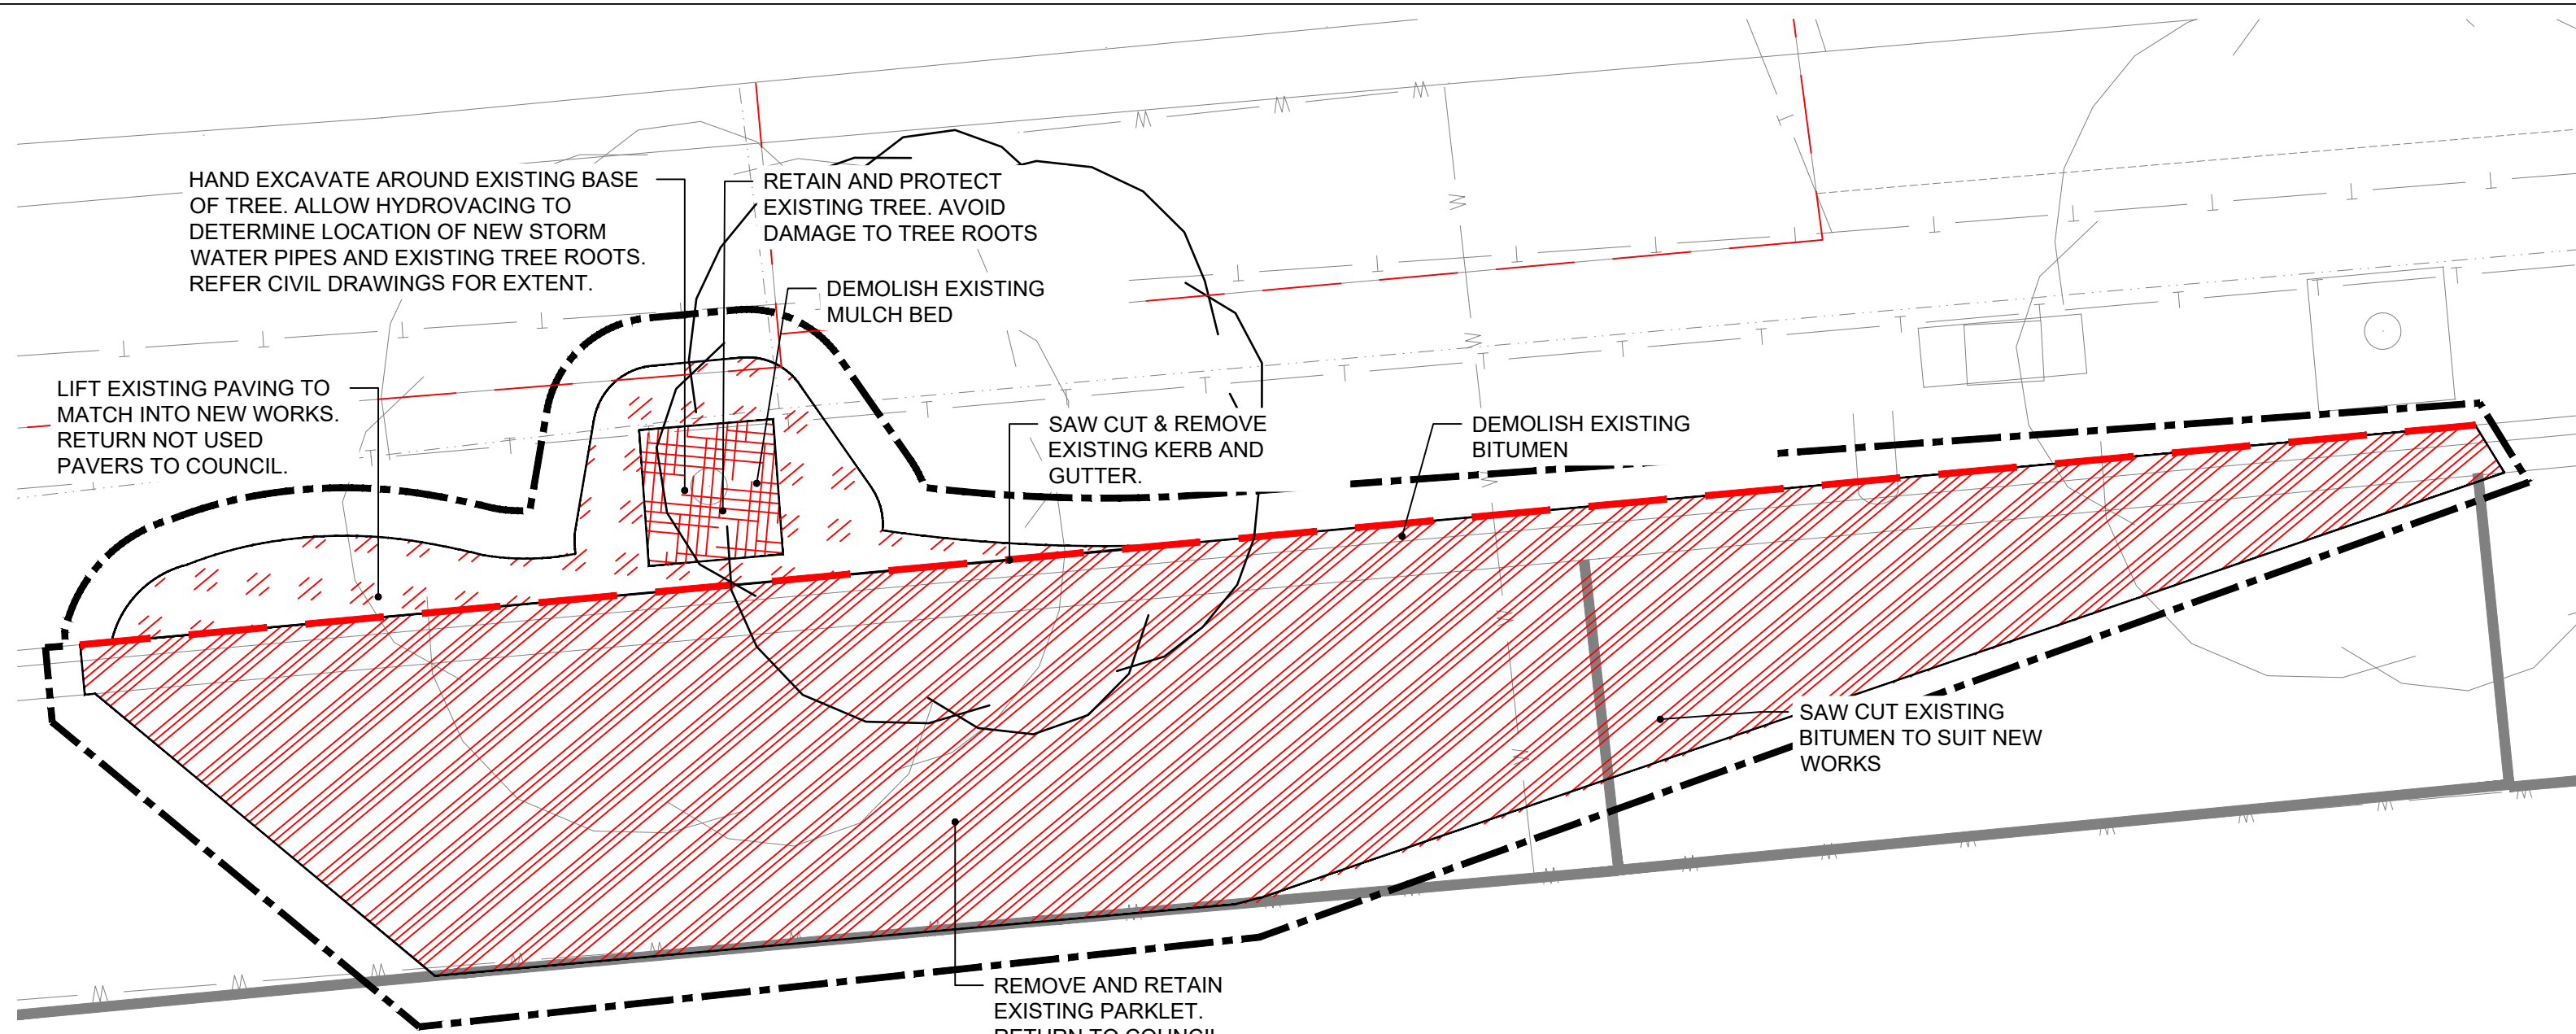


1 NODE 1A - DEMOLITION PLAN
SCALE 1:50 @ A1

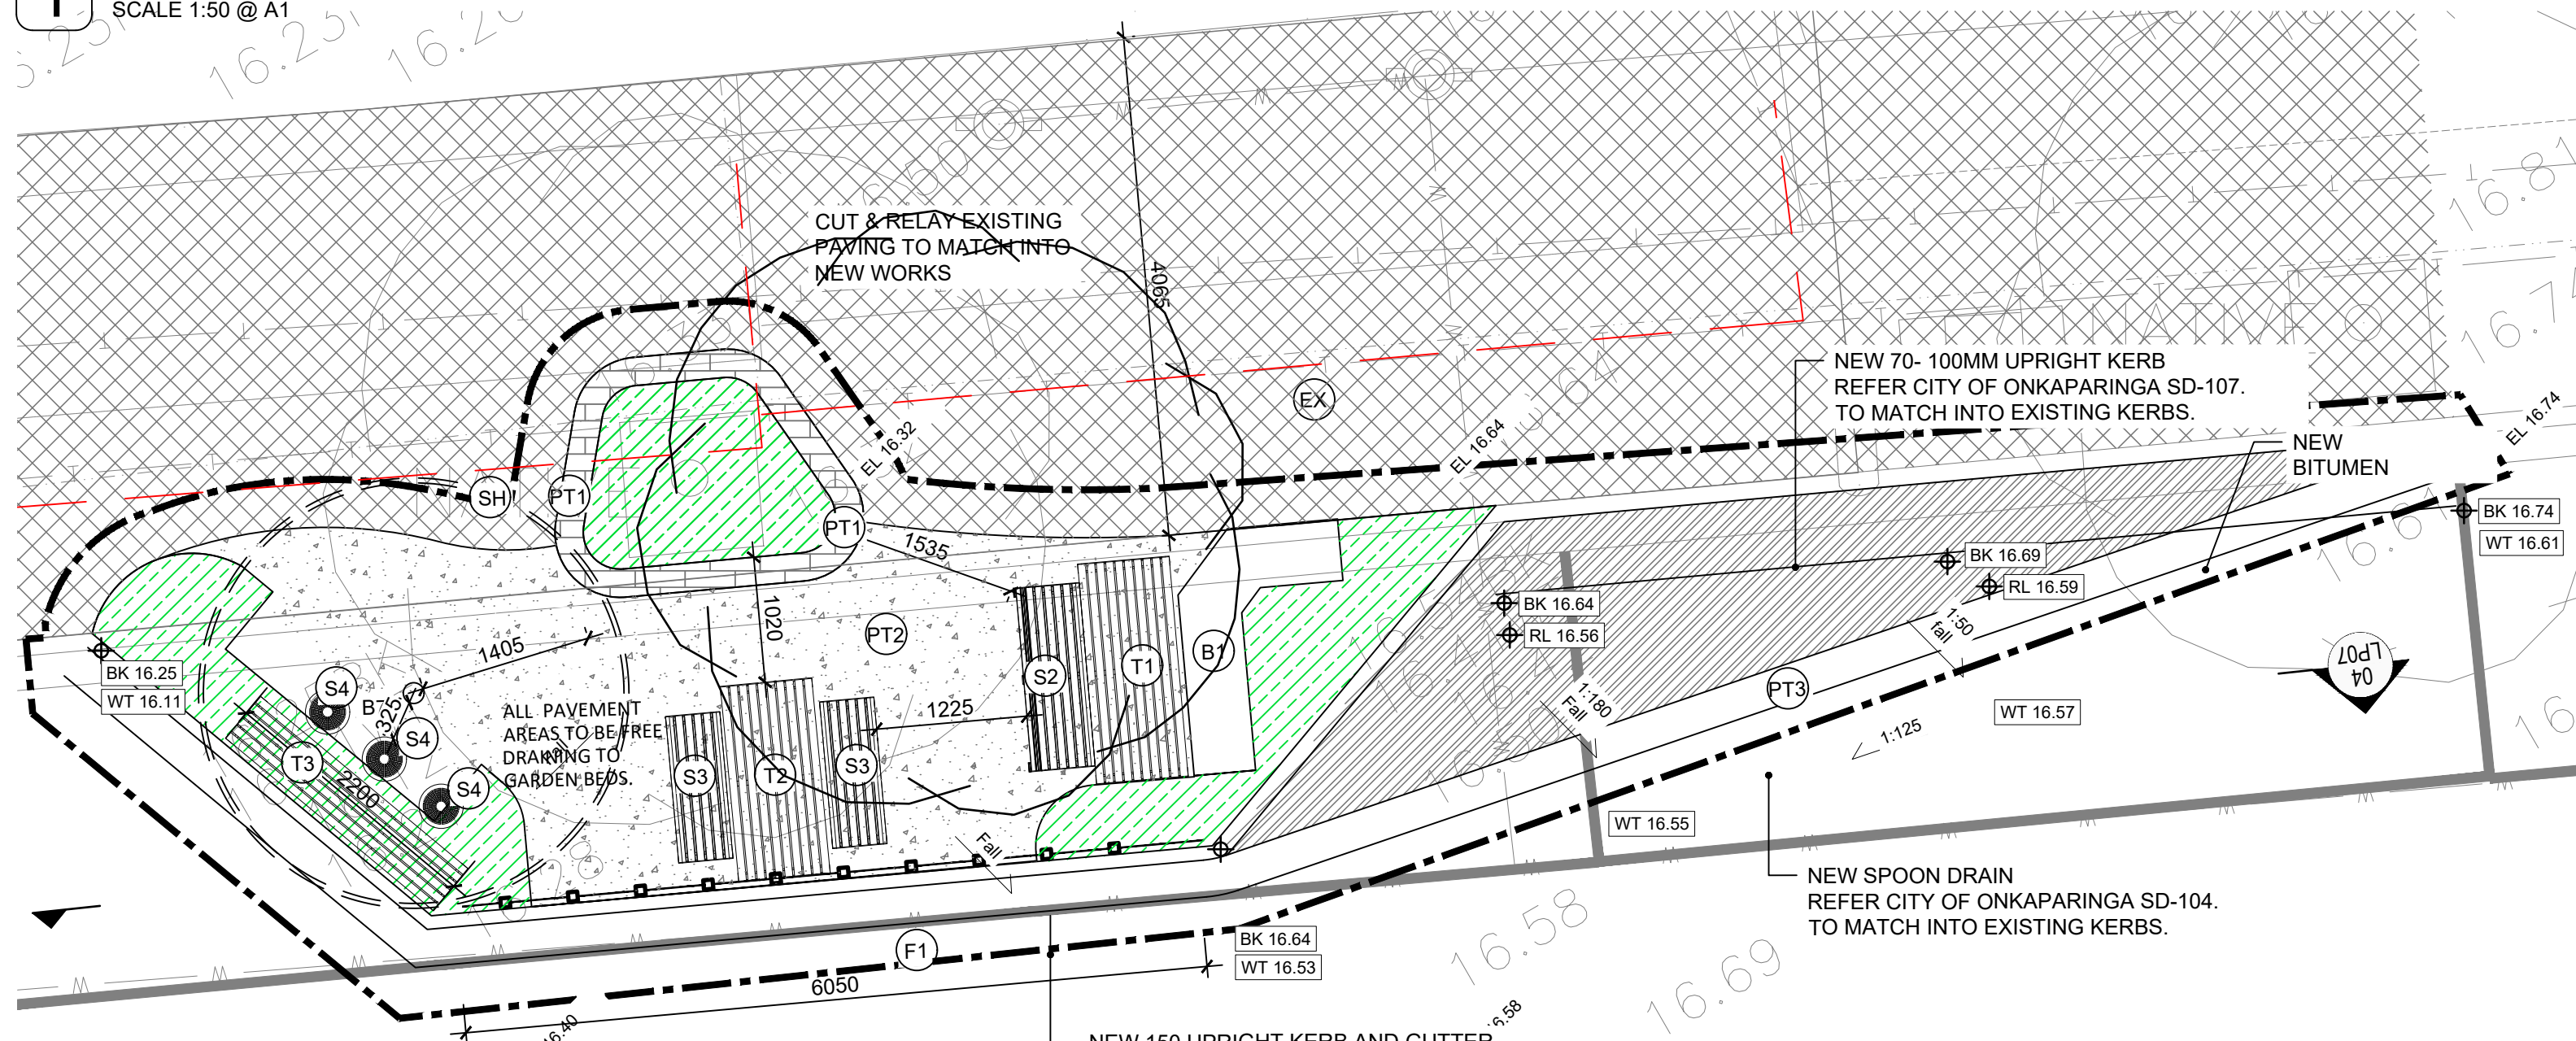

2 NODE 1A - LANDSCAPE PLAN
SCALE 1:50 @ A1

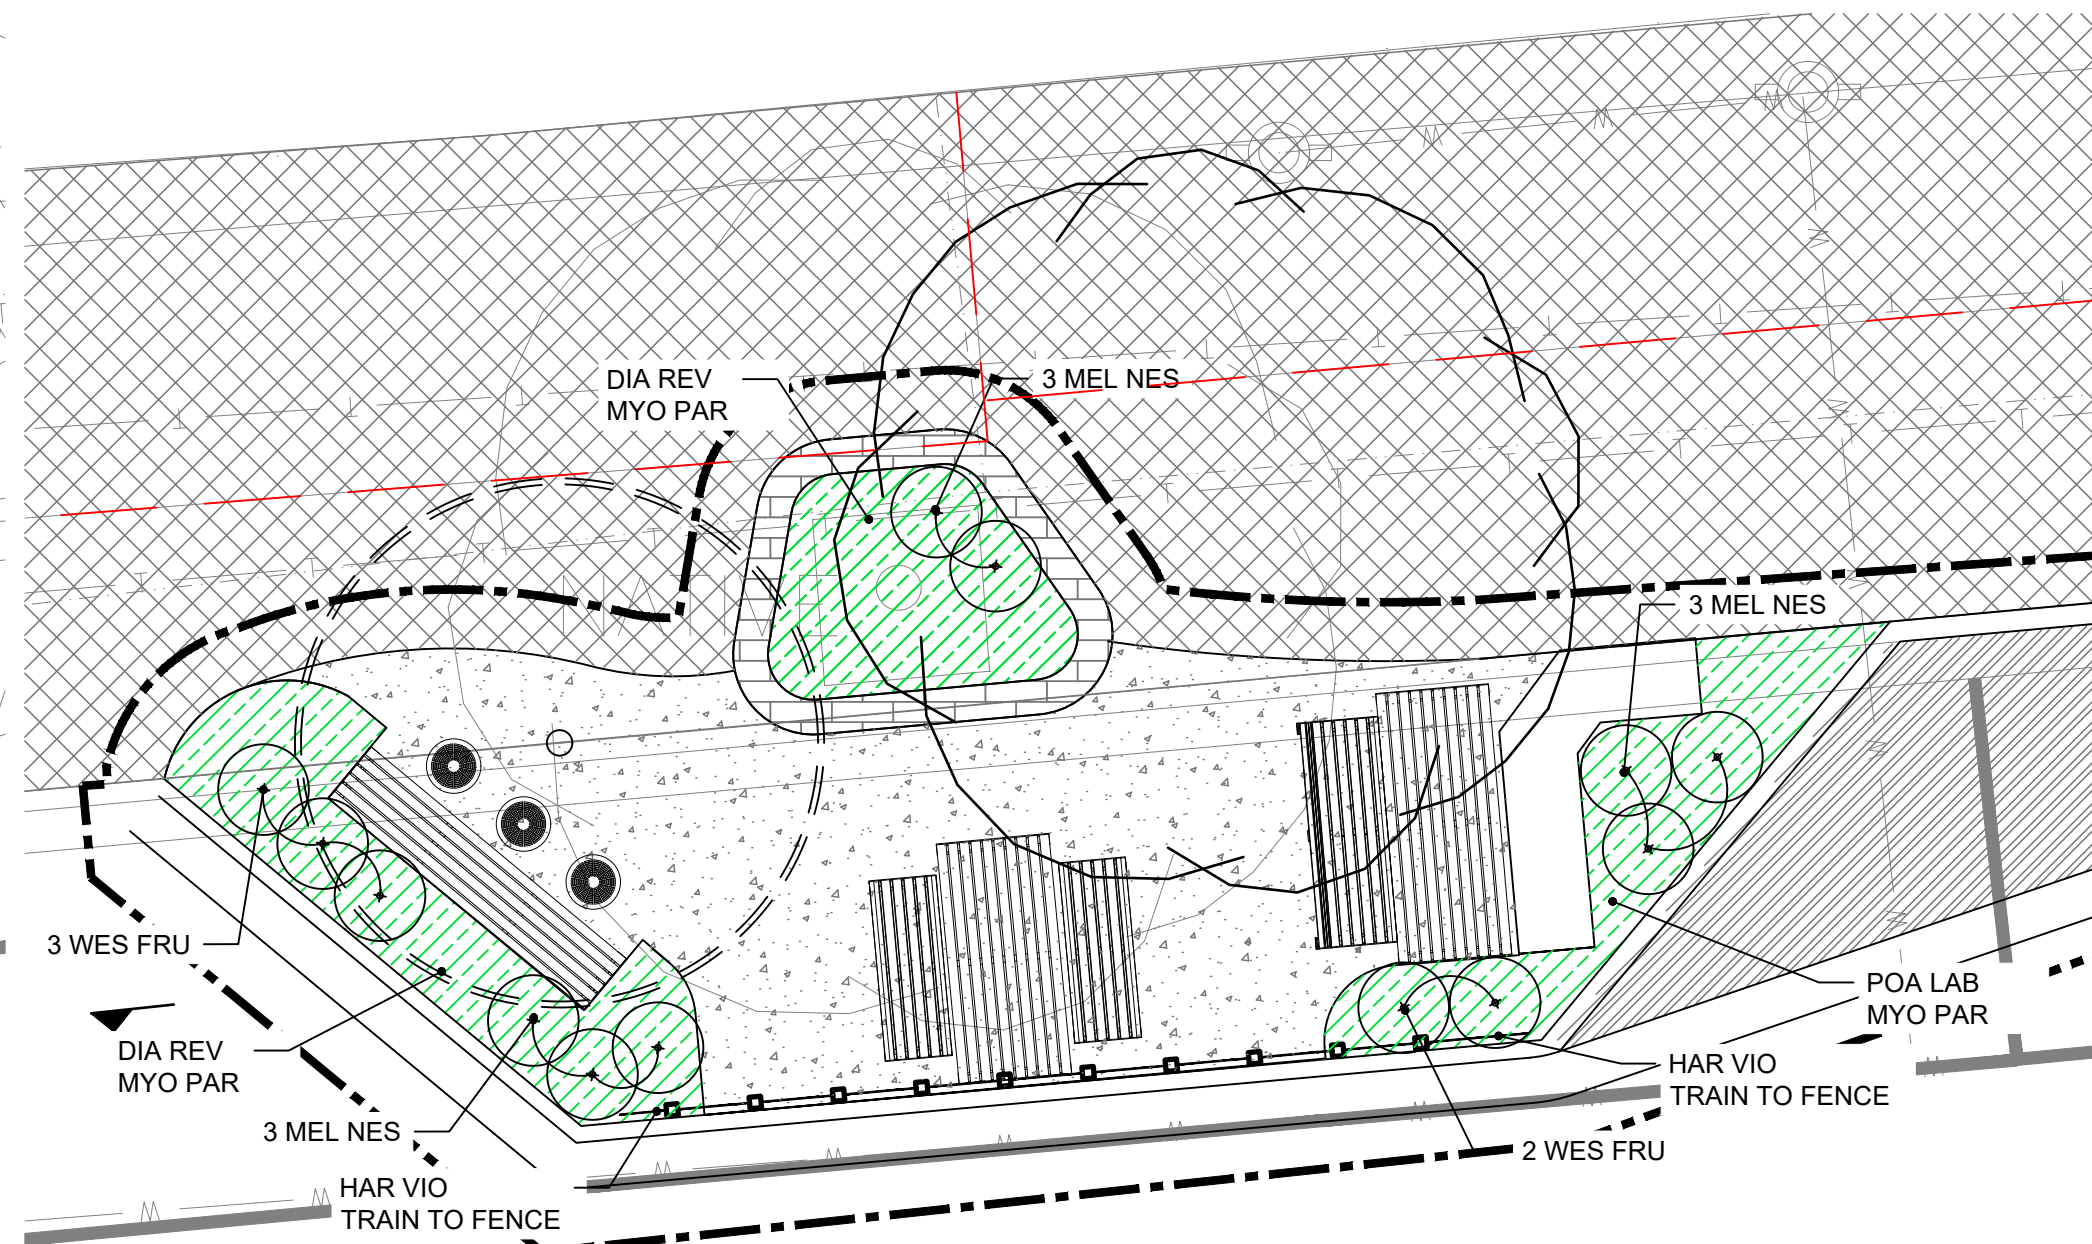

3 NODE 1A - PLANTING PLAN
SCALE 1:50 @ A1

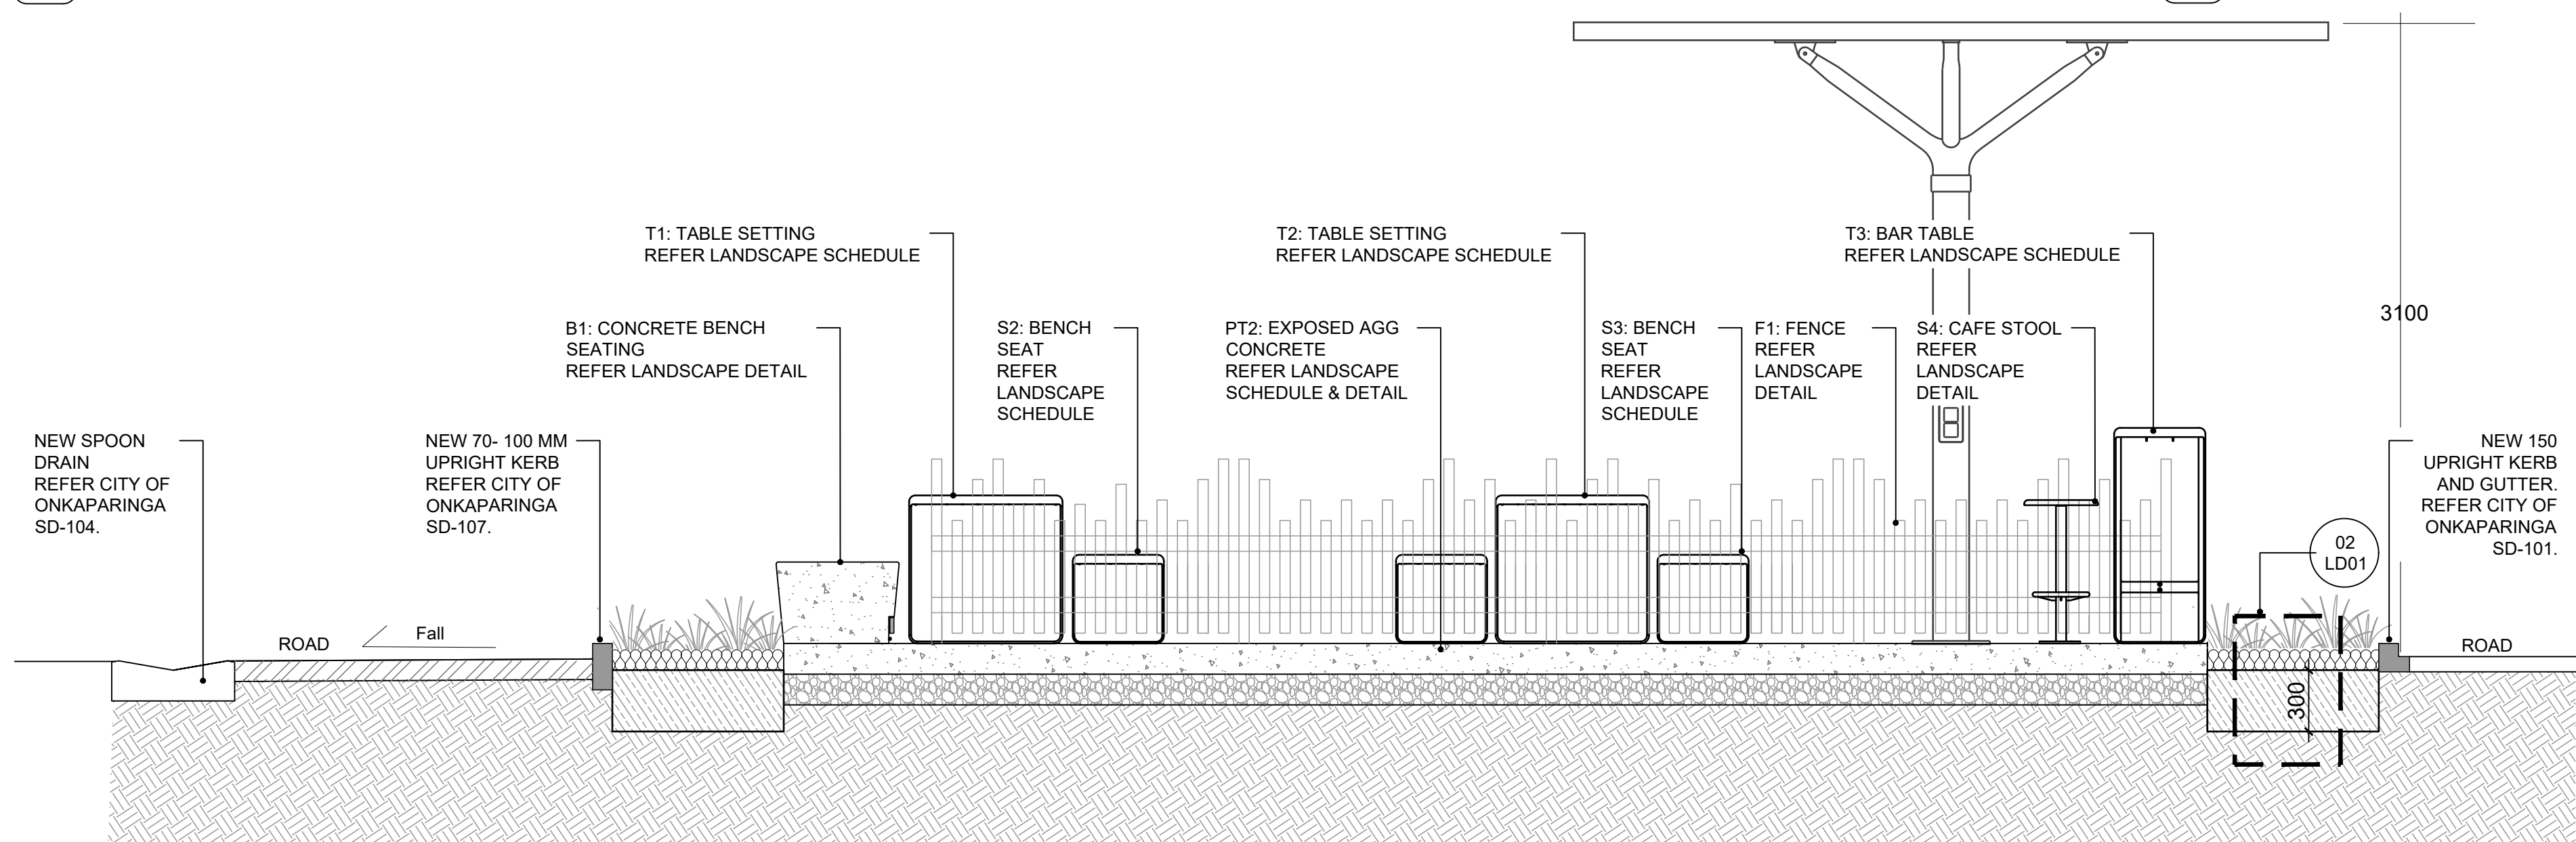

4 NODE 1A - SECTION
SCALE 1:25 @ A1

- DEMOLITION LEGEND**
- EXISTING BITUMEN TO BE DEMOLISHED AND PREPPED FOR NEW SURFACE AS PER LANDSCAPE PLAN
 - EXISTING PAVING TO BE DEMOLISHED AND PREPPED FOR NEW SURFACE AS PER LANDSCAPE PLAN
 - EXISTING MULCH TO BE DEMOLISHED AND PREPPED FOR NEW SURFACE AS PER LANDSCAPE PLAN
 - EXISTING KERB TO BE DEMOLISHED
 - EXISTING SIDE ENTRY PIT TO BE DEMOLISHED

- LEGEND**
- EXISTING TREE TO BE RETAINED
 - PROPOSED TREE
 - EX - EXISTING PAVEMENT TO BE RETAINED
 - PT1 - PAVEMENT TYPE 1 - LITTLE HAMPTON PAVER 230 X 76 X 50 'AQUARIUS GLAZED BRICK'
 - PT2 - PAVEMENT TYPE 2- EXPOSED AGGREGATE CONCRETE
 - PT3 - BITUMEN
 - PA - PLANTING AREA MULCHED - REFER TO DETAIL
 - S1 - CUBE SEAT REFER LANDSCAPE SCHEDULE
 - S2 - BENCH SEAT REFER LANDSCAPE SCHEDULE
 - T1 - TABLE SETTING WITH 1 SEAT REFER LANDSCAPE SCHEDULE
 - B - B1,B2,B3,B4,B5,B6,B7: CONCRETE BENCH REFER LANDSCAPE DETAILS & SCHEDULE
 - PL - PL1,PL2: GRC PLANTER REFER LANDSCAPE SCHEDULE
 - SH - SHELTER REFER LANDSCAPE SCHEDULE
 - F1 - FENCE REFER LANDSCAPE DETAIL 01,2/LD02
 - ROCK BOULDER REFER SCHEDULE
 - EJ - EXPANSION JOINT REFER DETAIL 05/LD01
 - NEW WATER METER
 - EXISTING STORMWATER PIPE
 - NEW STORMWATER PIPE
 - NEW ELECTRICAL ITEMS. REFER ELECTRICAL DRAWINGS
 - EXTENT OF WORKS
 - S3 - BENCH SEAT REFER LANDSCAPE SCHEDULE
 - T2 - TABLE SETTING WITH 2 SEAT REFER LANDSCAPE SCHEDULE
 - S4 - CAFE BAR STOOL REFER LANDSCAPE SCHEDULE
 - T3 - BAR TABLE REFER LANDSCAPE SCHEDULE

REVISIONS			
No.	DESCRIPTION	BY	DATE
1	70% DRAWING	NC	15/04/2024
2	100% DRAWING	NC	17/05/2024

CLIENT
CITY OF ONKAPARINGA

PROJECT
BEACH ROAD

ADDRESS
BEACH ROAD, CHRISTIES BEACH, SA 5165

DRAWING TITLE
LANDSCAPE PLAN NODE 1A

SCALE
1:50 @ A1
0 0.5 1.0 1.5 2.0 2.5m
DATE
17/05/24

PROJECT NUMBER	DRAWING NUMBER	REVISION
23-15	LP-07	2