


Murray Road, Port Noarlunga

Proposed Road Reconstruction - Council Approved Design



LEGEND	
	EXTENT OF WORKS SHOWN THUS
	EXISTING FENCE
	RECONSTRUCT EXISTING ROAD
	PROPOSED STORMWATER PIT
	PROPOSED STORMWATER PIPE
	EXISTING STORMWATER PIPE
	PROPOSED KERB RAMP
	PROPOSED CONCRETE FOOTPATH
	PROPOSED BLOCK PAVED FOOTPATH
	POTENTIAL LANDSCAPED AREA
	PROPOSED MEDIAN WITH CONCRETE INFILL
	PROPOSED STREET LIGHTING UPGRADE SUBJECT TO LIGHTING DESIGN.
	PROPOSED STREET TREE
	PARKING SPACE AVAILABLE CAR PARKS NORTH SIDE - 7 AVAILABLE CAR PARKS SOUTH SIDE - 32 TOTAL - 39

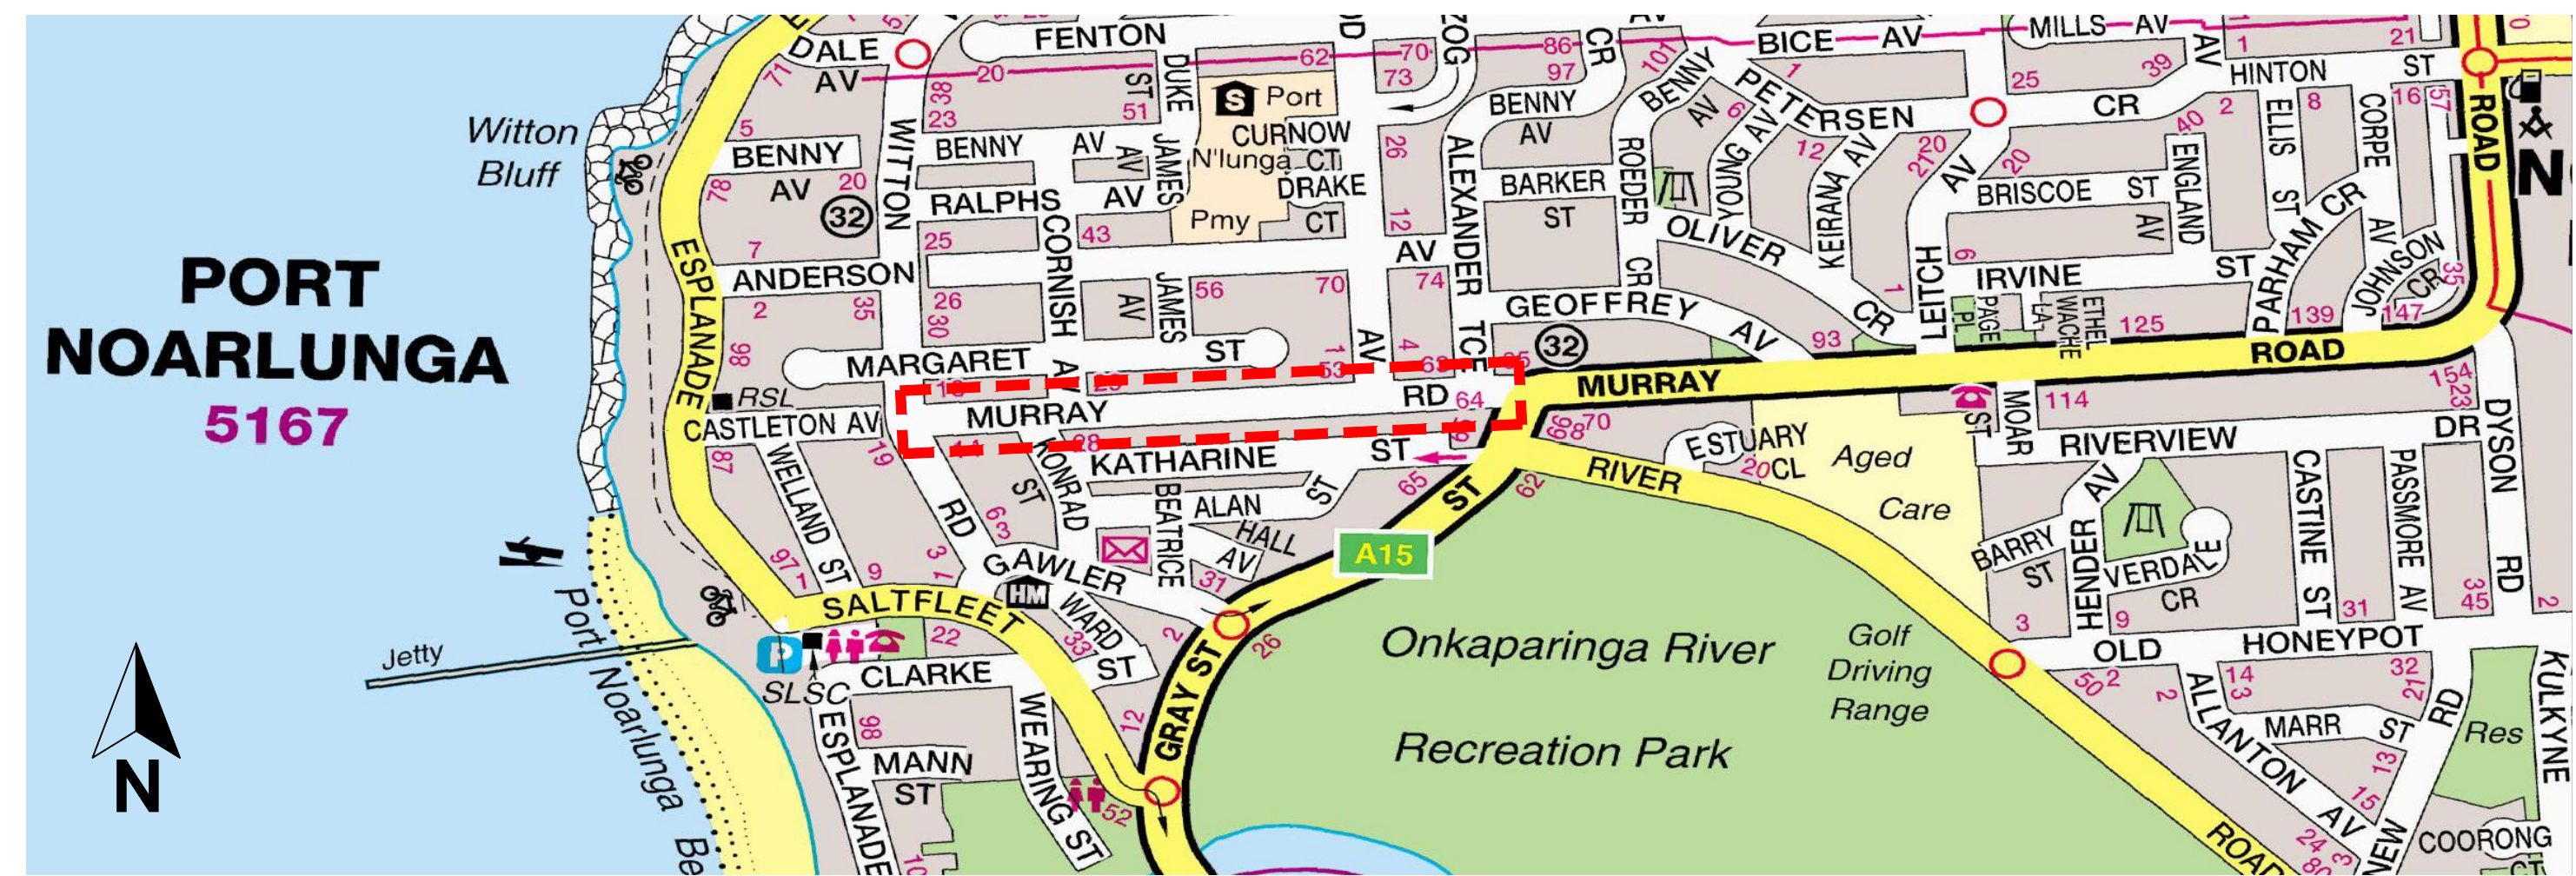