
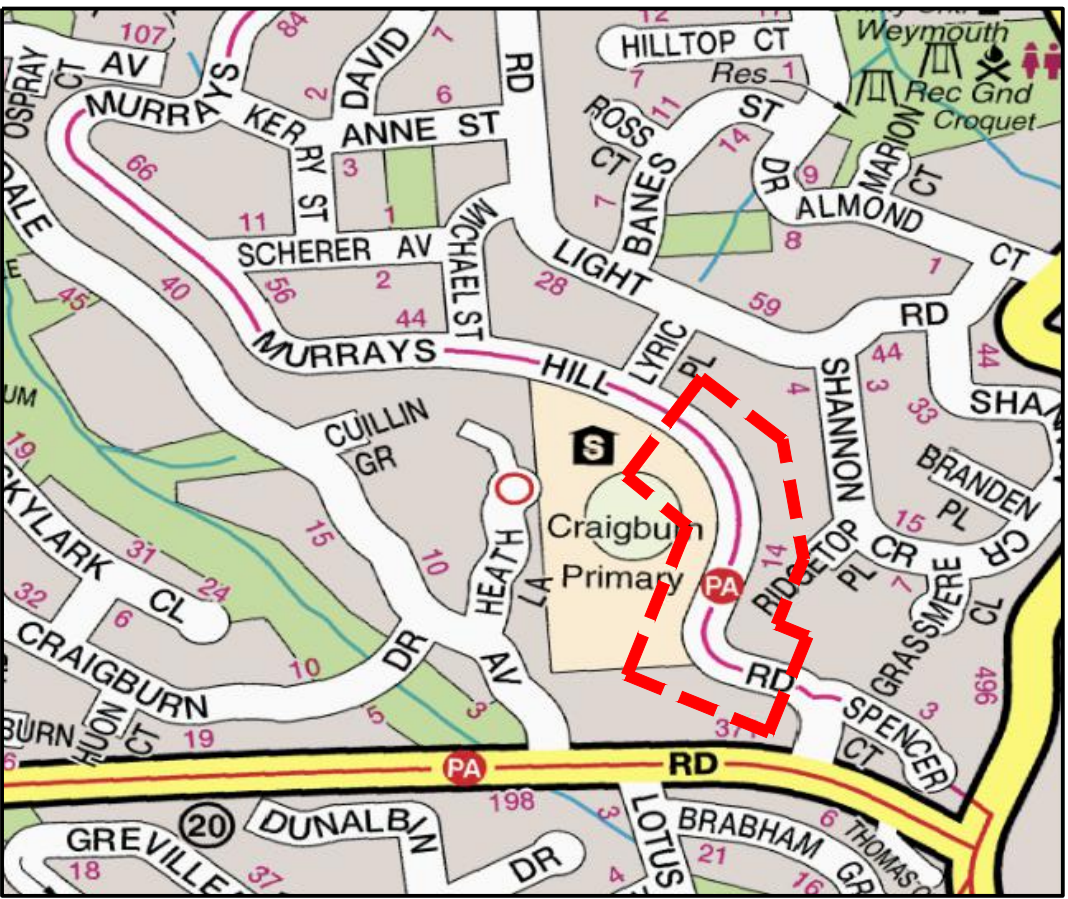


Murrays Hill Road, Flagstaff Hill

Traffic Management Upgrade

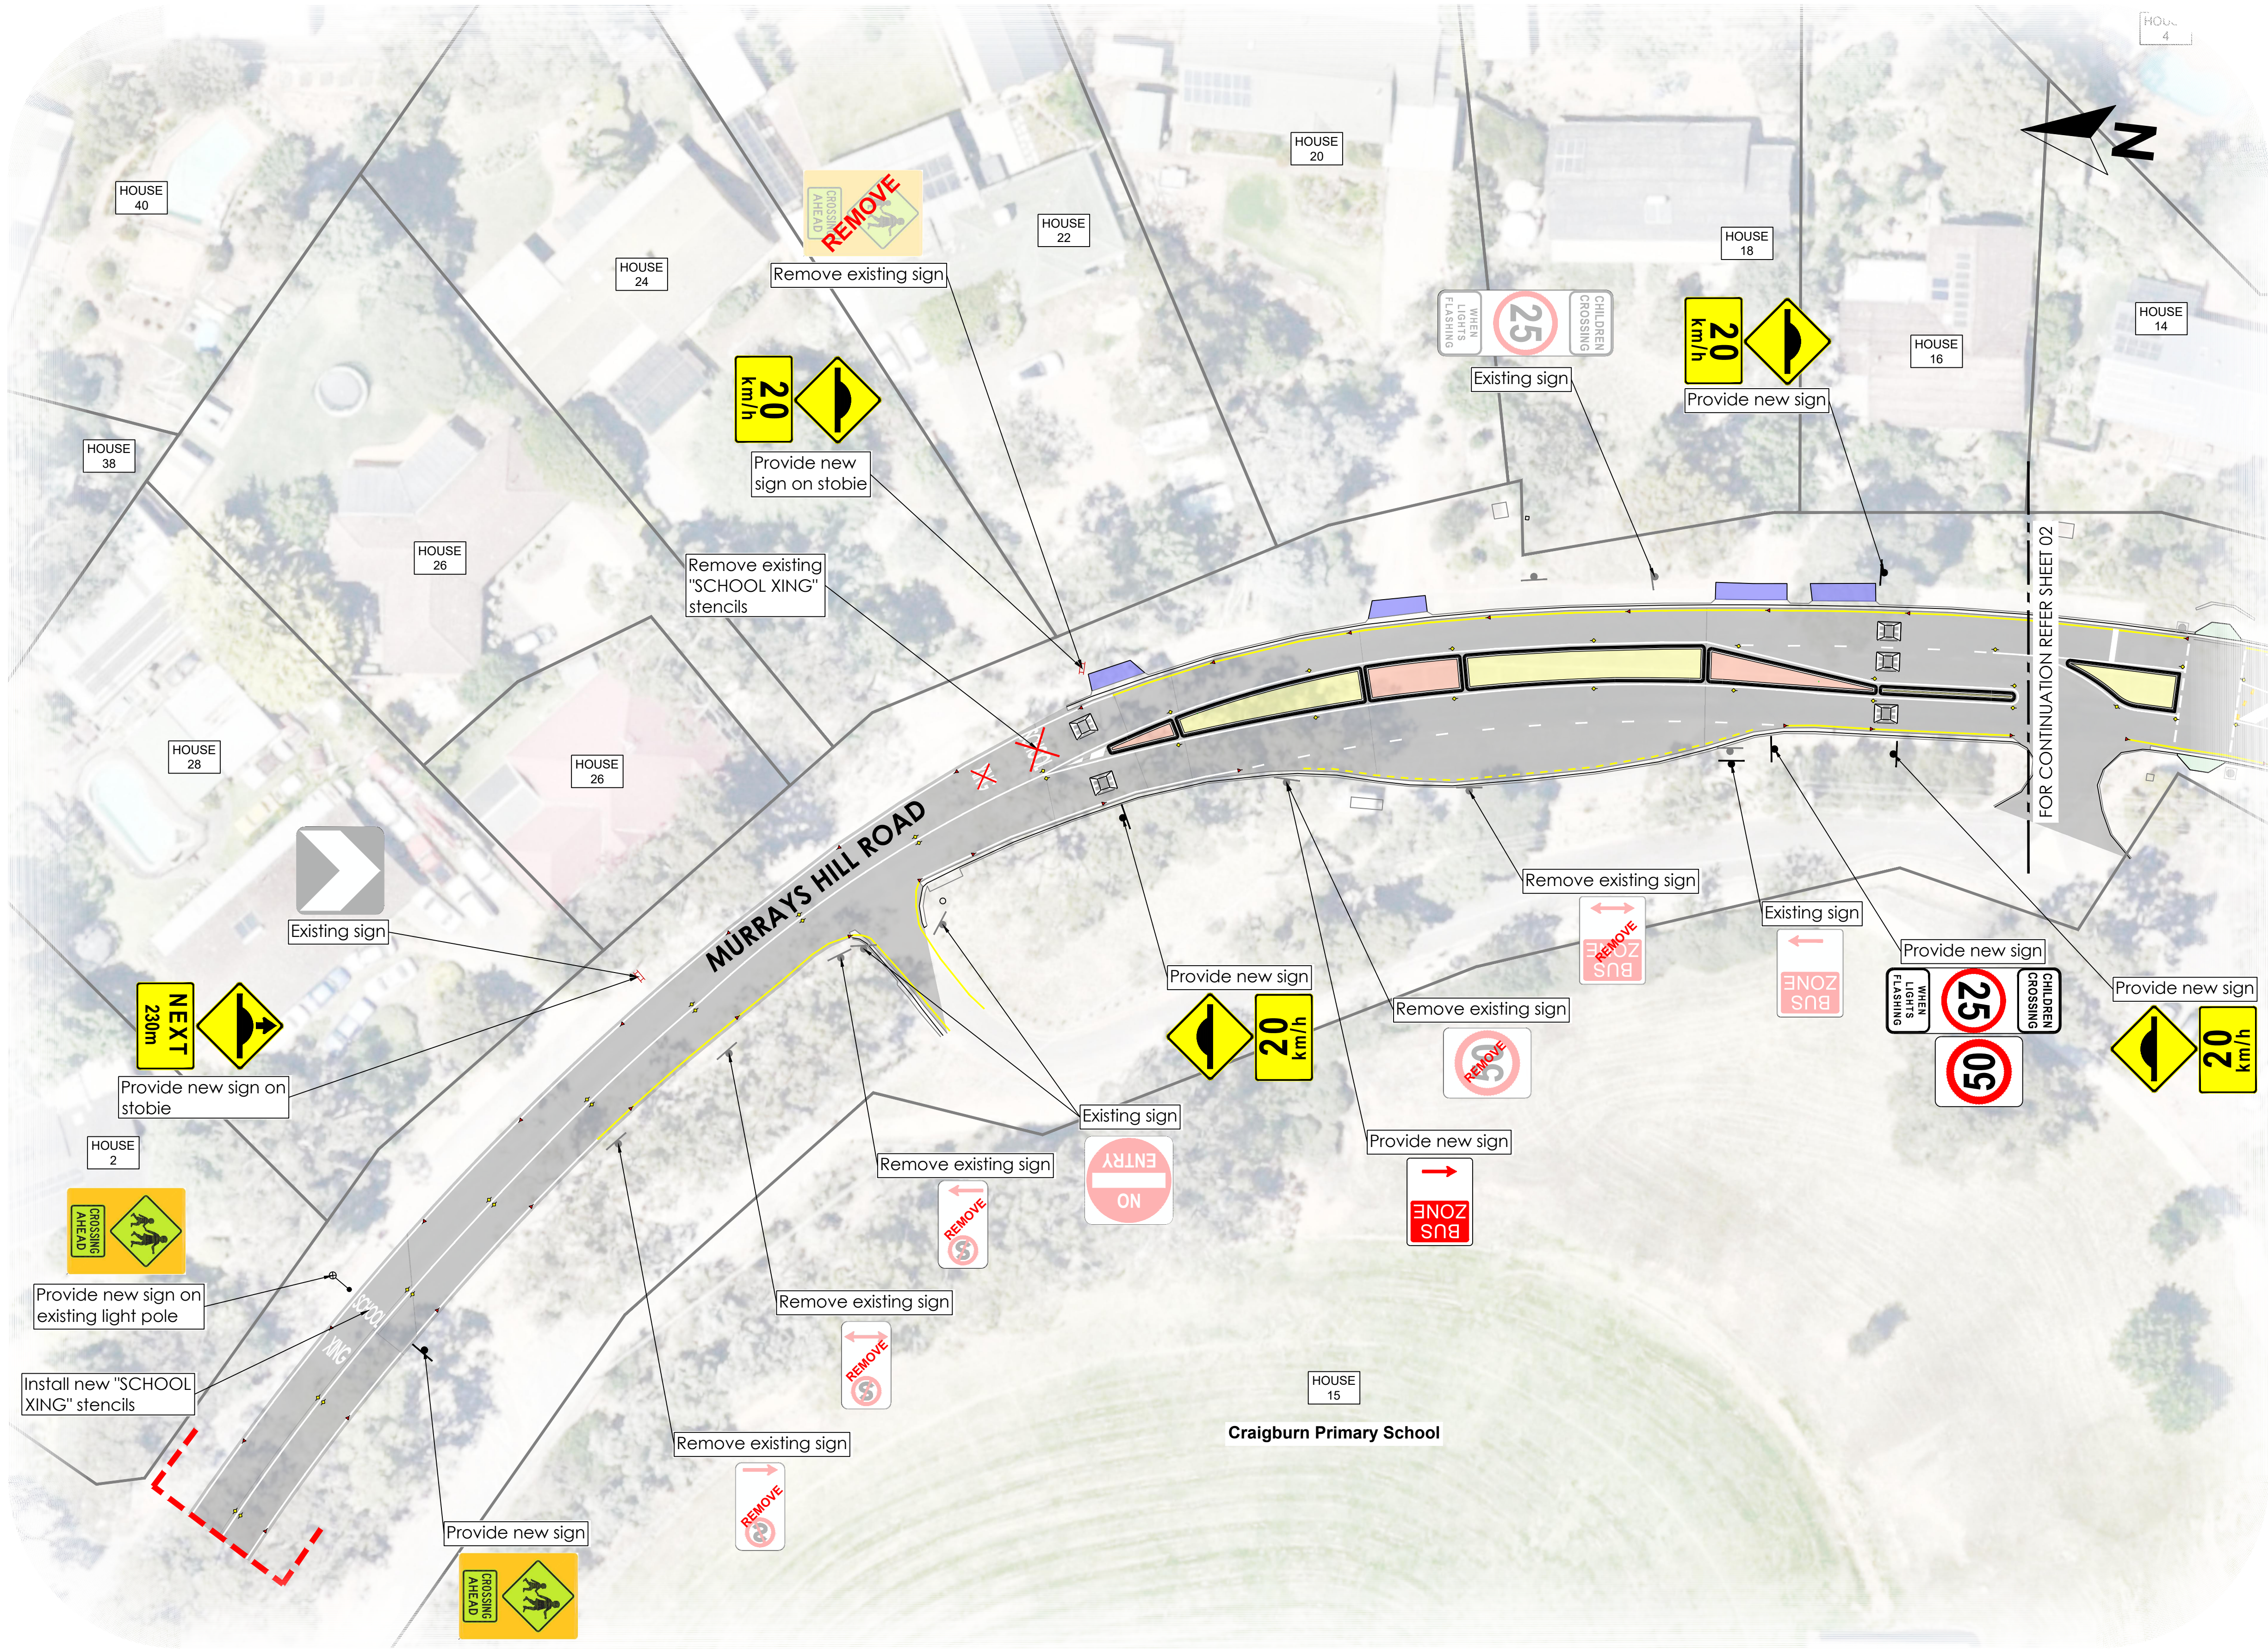

LOCATION PLAN
NOT TO SCALE

LEGEND	
GENERAL	
	Extent of works
	Existing driveway
	Existing kerb ramp
	Proposed standard median island
	Proposed low profile median island
	Proposed road cushion in asphalt concrete
	Existing flashing light system
	Proposed/existing linemarking
	Proposed /existing linemarking
	Proposed pavement bar

Murrays Hill Road, Flagstaff Hill

Traffic Management Upgrade

