



 Proposed toilet location

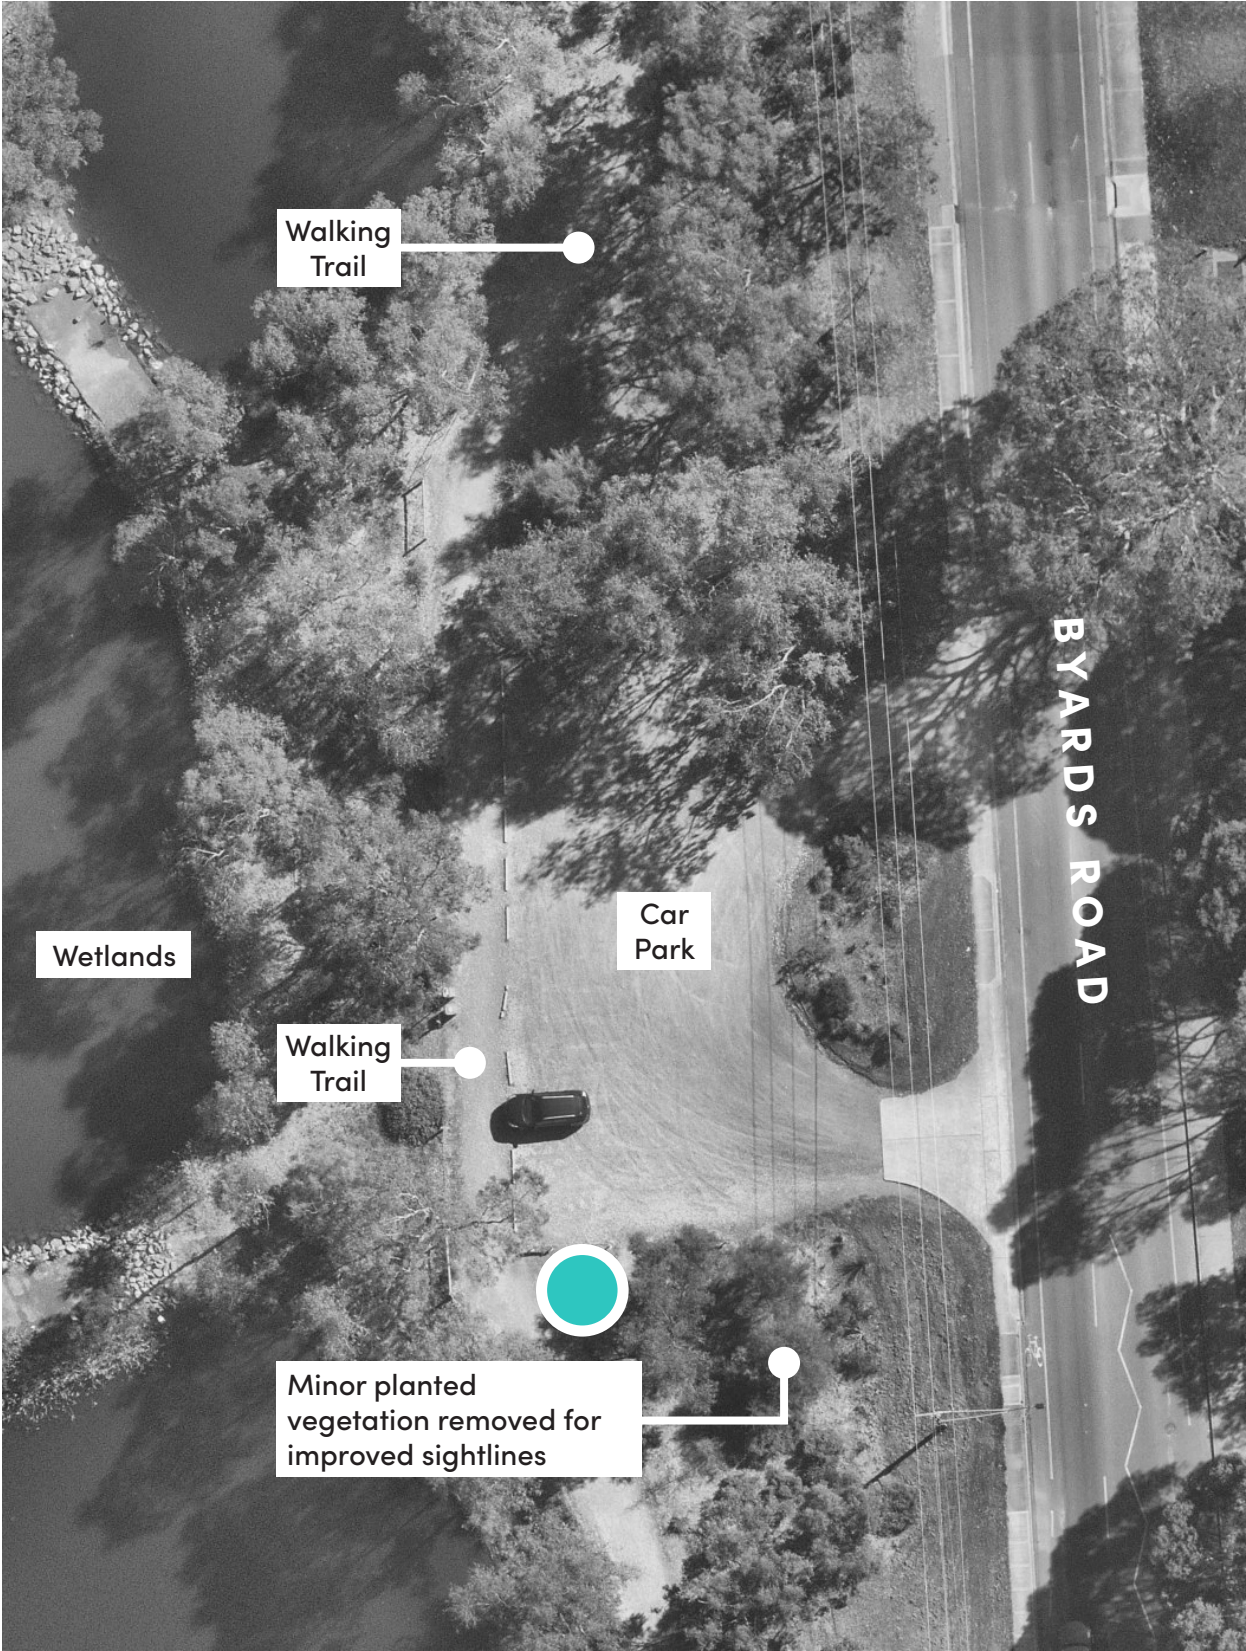

Byards Road Wetland Toilet

Floor Plan

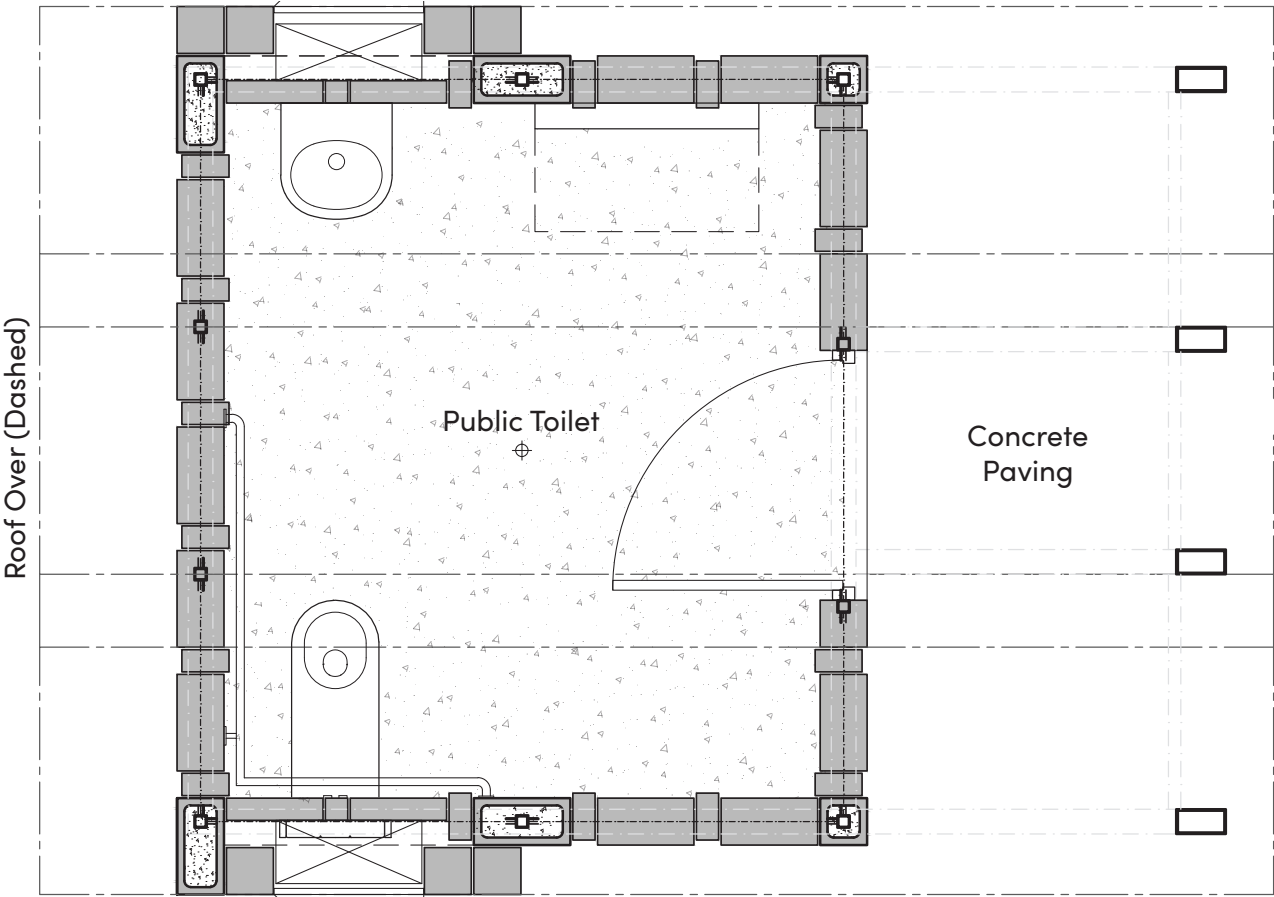

Elevation

