



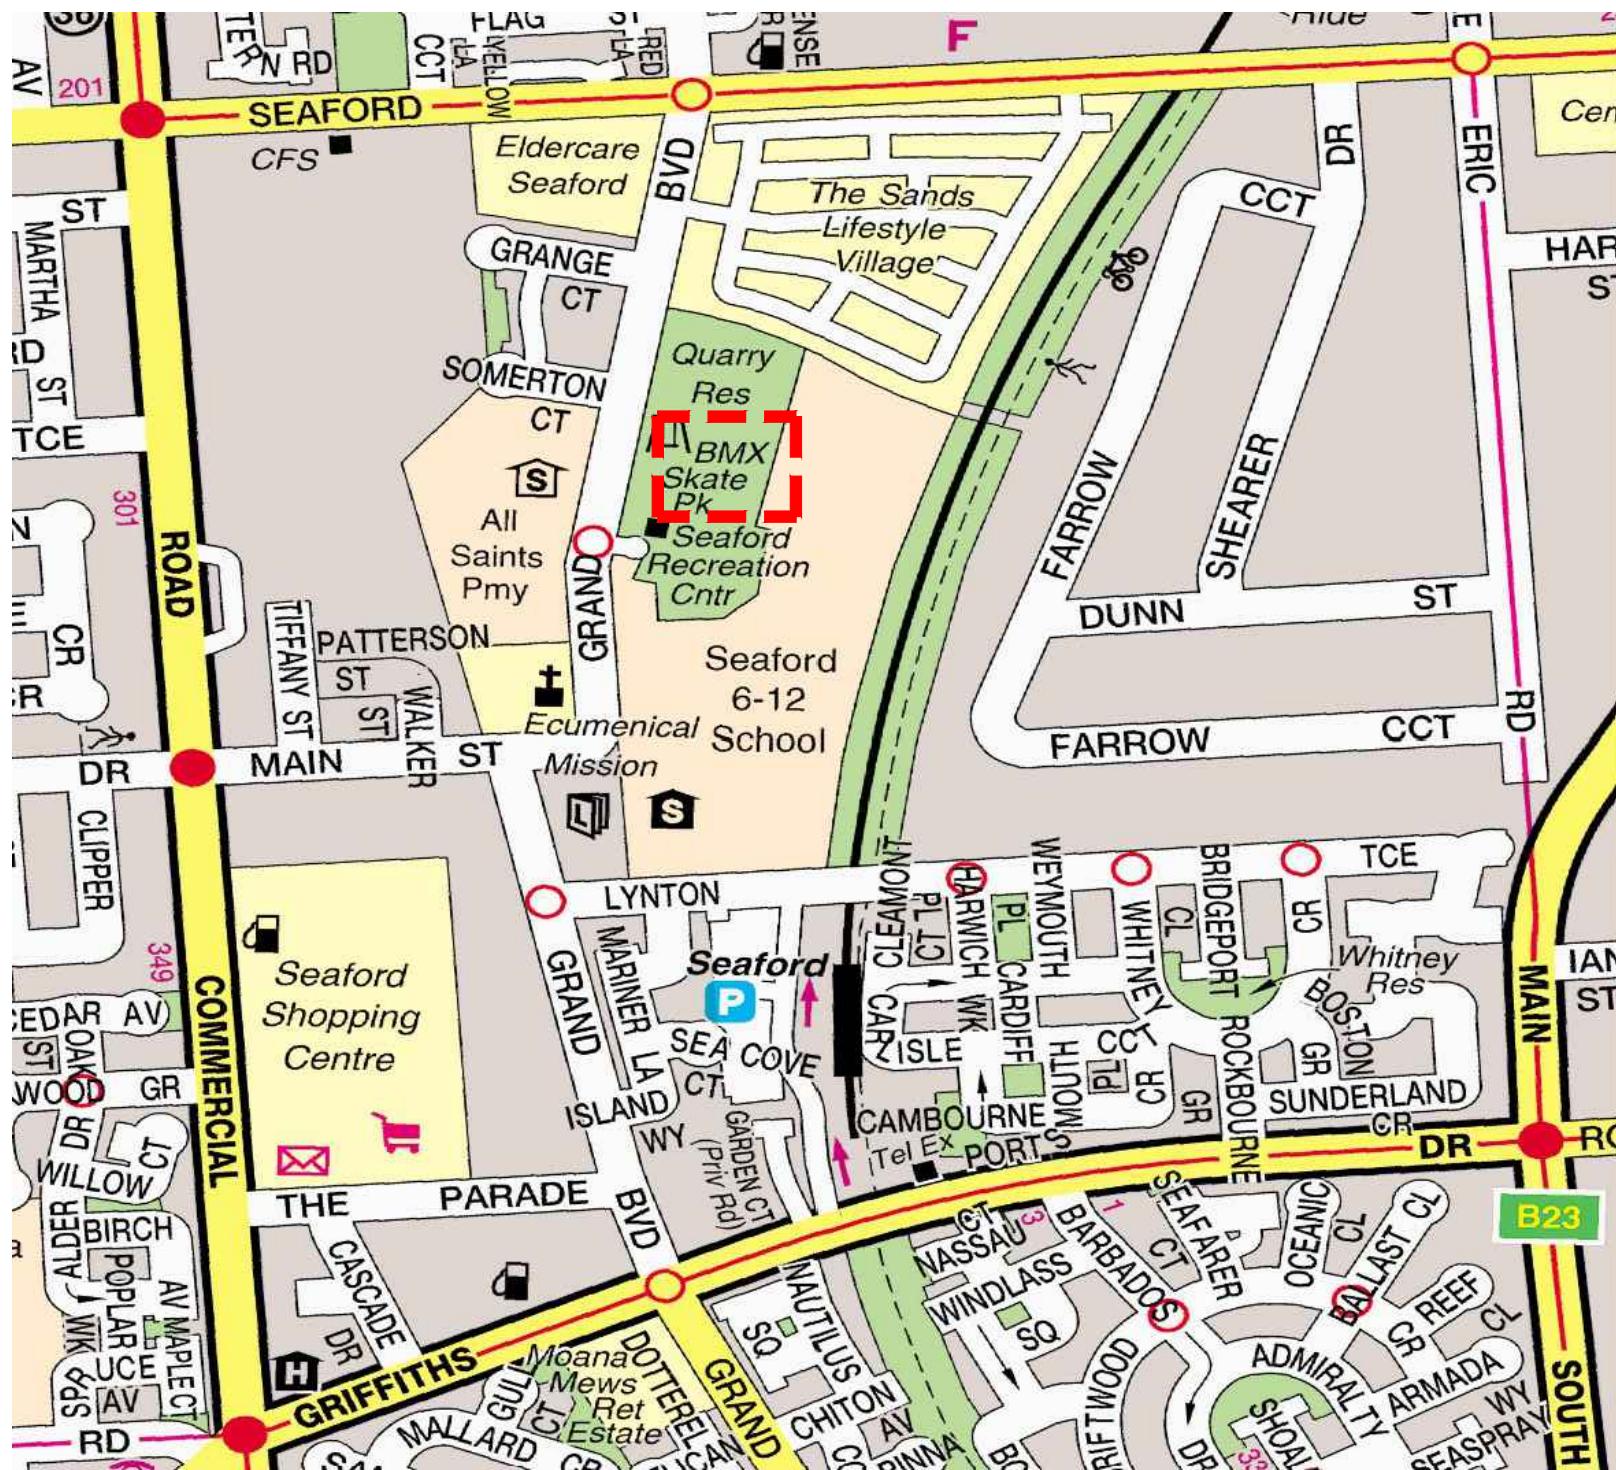

LOCATION PLAN
NOT TO SCALE

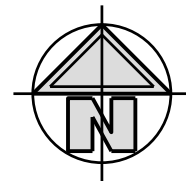

LEGEND	
---	EXTENT OF WORKS



REV	DESCRIPTION	DRAWN	City of Onkaparinga CHECKED	City of Onkaparinga APPROVED	DATE
A	FINAL CONCEPT	J WRIGHT			

SCALES:
NOT TO SCALE

DO NOT SCALE FROM THIS DRAWING

DESIGN BY:

DRAWN BY:
J.WRIGHT

SHEET SIZE:
A1




**GRAND BOULEVARD
SEAFORD
SEAFORD BMX TRACK IMPROVEMENTS**

GENERAL LAYOUT


FINAL CONCEPT

City of Onkaparinga BUSINESS UNIT # NA	City of Onkaparinga SURVEY # NA
City of Onkaparinga PROJECT # 2025-175	SHEET # C01
REV # A	

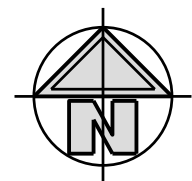

LEGEND

- EXTENT OF WORKS
- DESIRABLE TRAVEL DIRECTION

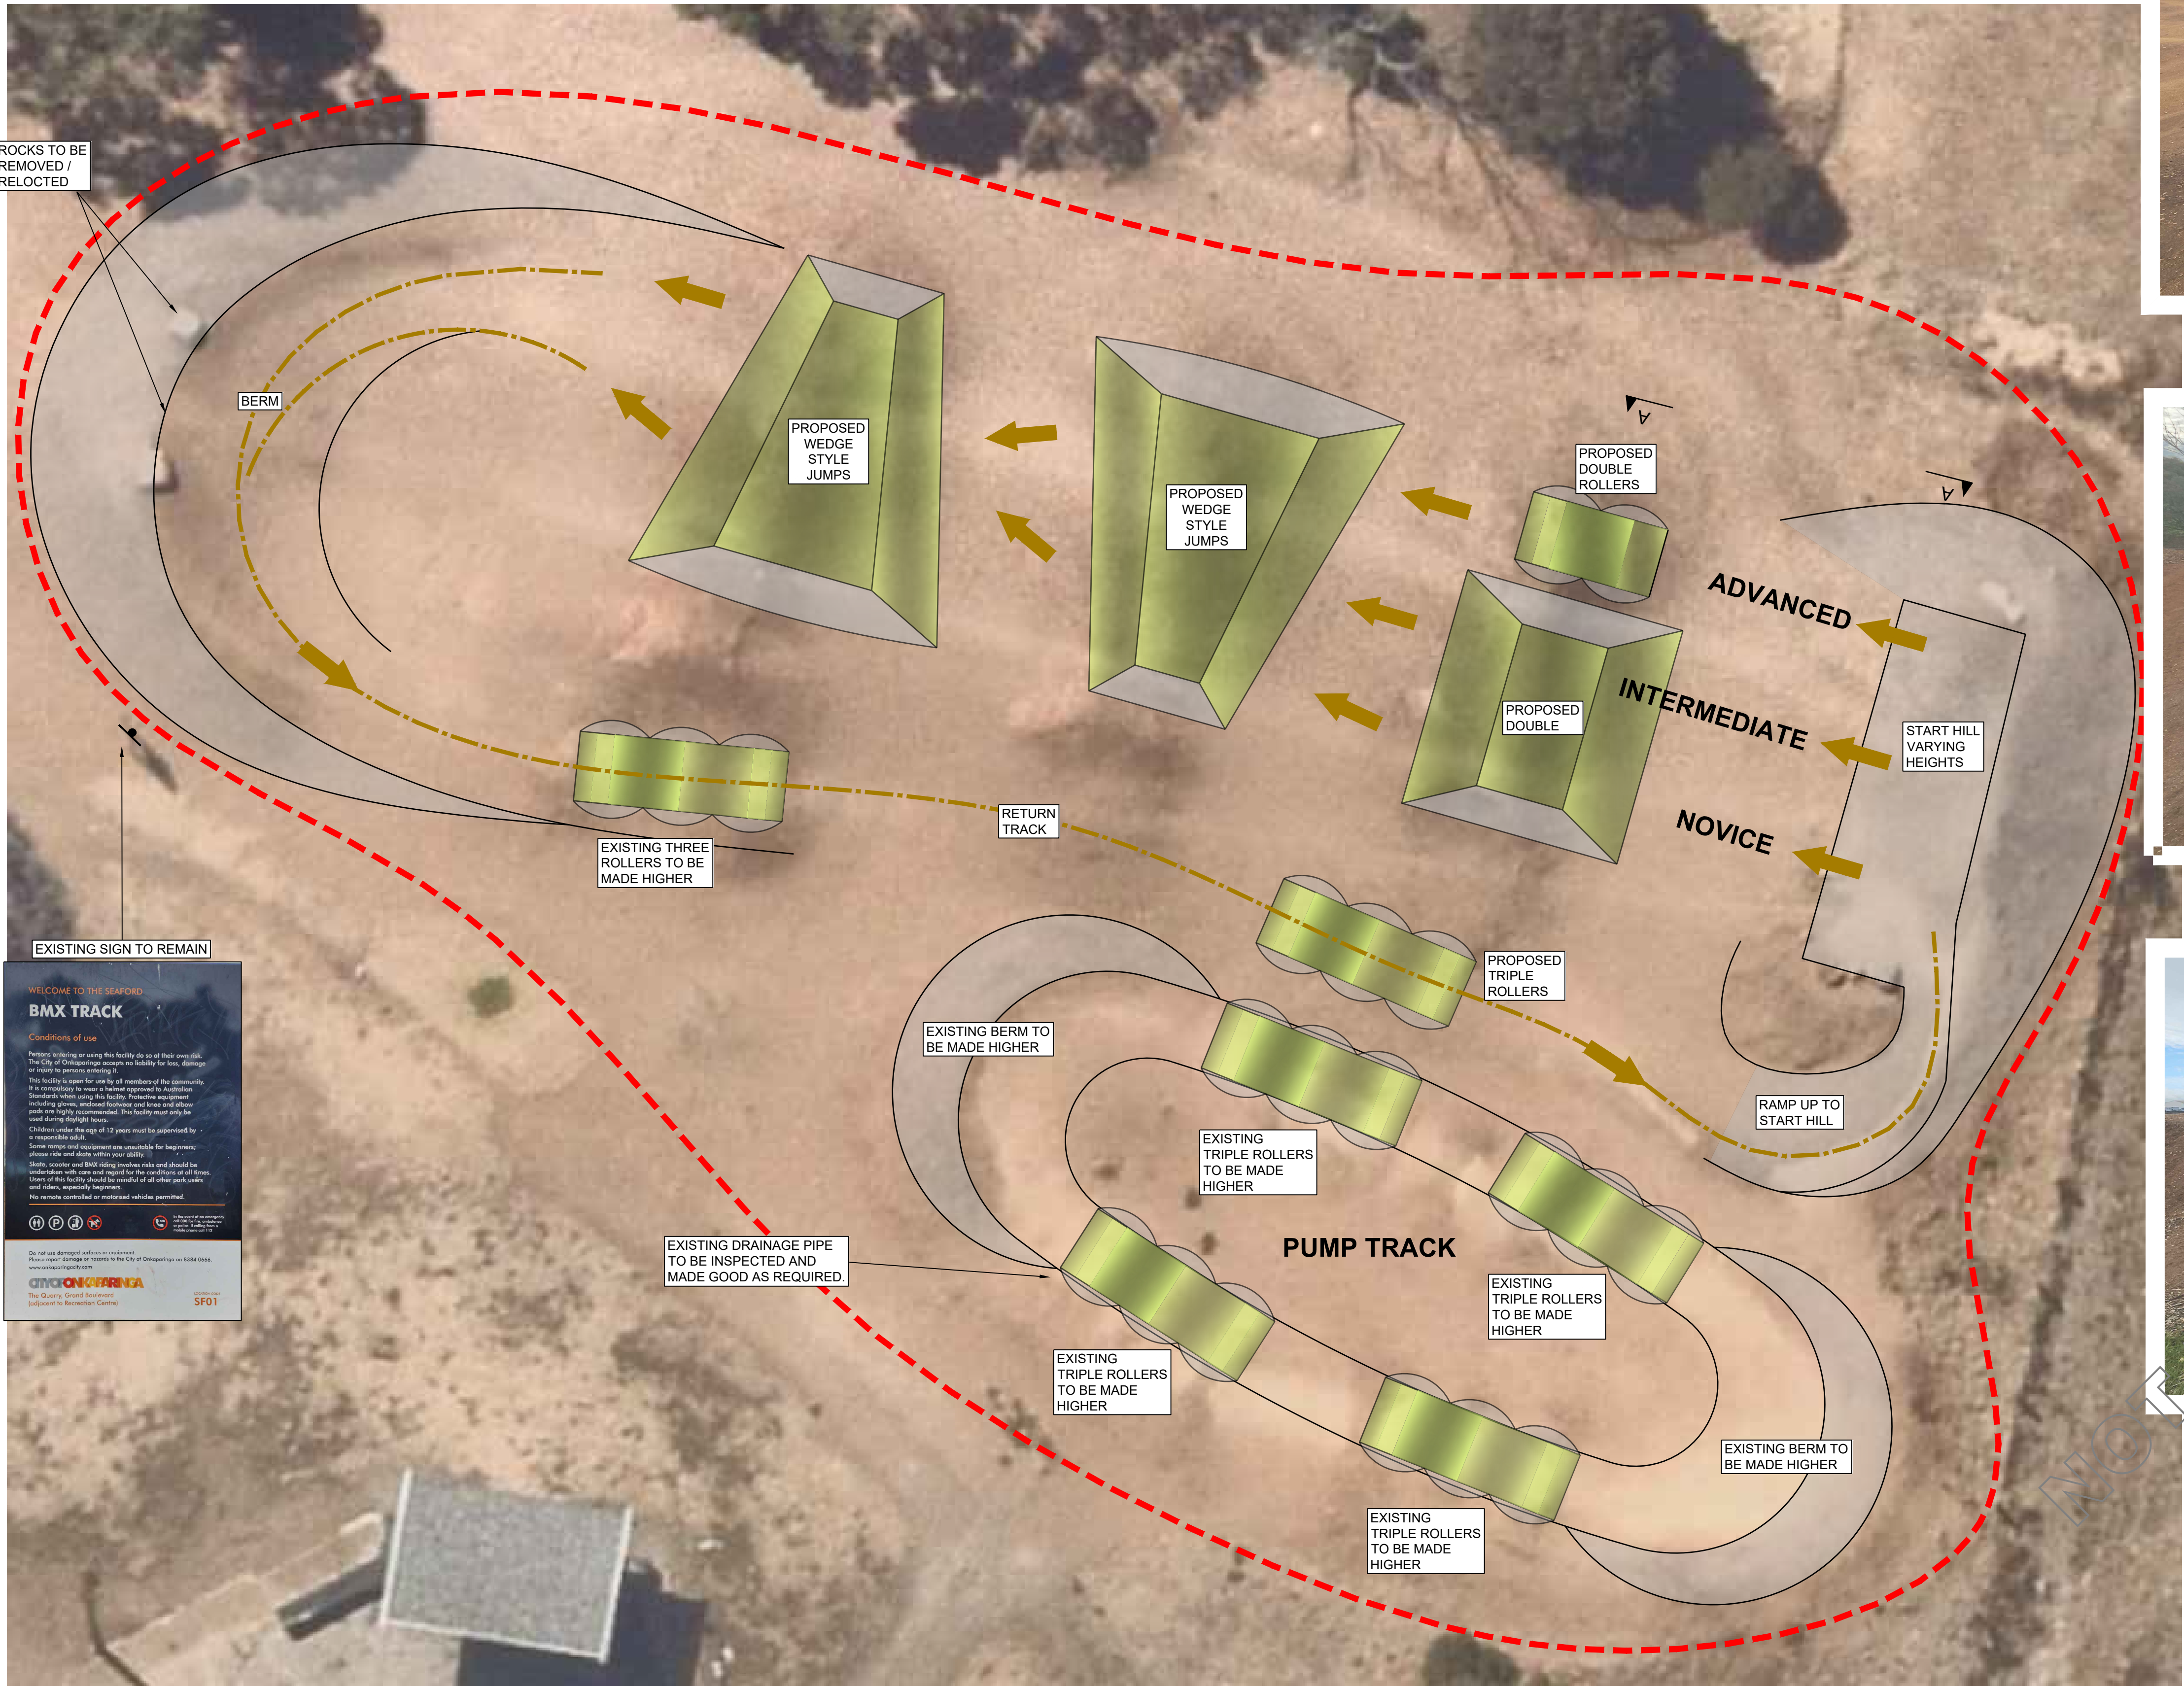

VIEW FROM THE START HILL
LOOKING WEST
(EXISTING TRACK)



VIEW FROM THE BERM TOP
LOOKING EAST
(EXISTING TRACK)



LOOKING ACROSS SECTION AA
(EXISTING TRACK)

- GENERAL NOTES
- ALL DIMENSIONS AND ELEMENT POSITIONS TO BE CONFIRMED BY BMX EXPERT ON SITE.
 - EXISTING BERM AND JUMPS MATERIAL TO BE UTILISED FOR THE CONSTRUCTION OF THE NEW BERMS AND JUMPS IN THE PROPOSED LOCATION. THESE AREAS ARE TO BE GRADED FLAT TO MATCH THE ADJACENT SURFACE.
 - SOIL TYPE AND SOURCE FOR ADDITIONAL MOUNDING AND TOPPING UP OF EXISTING MOUNDS TO BE CONFIRMED BY CONTRACTOR.

REV	DESCRIPTION	DRAWN	City of Onkaparinga CHECKED	City of Onkaparinga APPROVED	DATE
A	FINAL CONCEPT	J WRIGHT			

SCALES:	0 1 2 4 6m
1:100 @ A1	
DO NOT SCALE FROM THIS DRAWING	

DESIGN BY:
DRAWN BY: J.WRIGHT
SHEET SIZE: A1




GRAND BOULEVARD
SEAFORD
SEAFORD BMX TRACK IMPROVEMENTS
CIVIL CONSTRUCTION PLAN

FINAL CONCEPT


City of Onkaparinga BUSINESS UNIT # NA	City of Onkaparinga SURVEY # NA
City of Onkaparinga PROJECT # 2025-175	SHEET # C02
	REV # A

Grand Boulevard, Seaford

Dirt Jumps

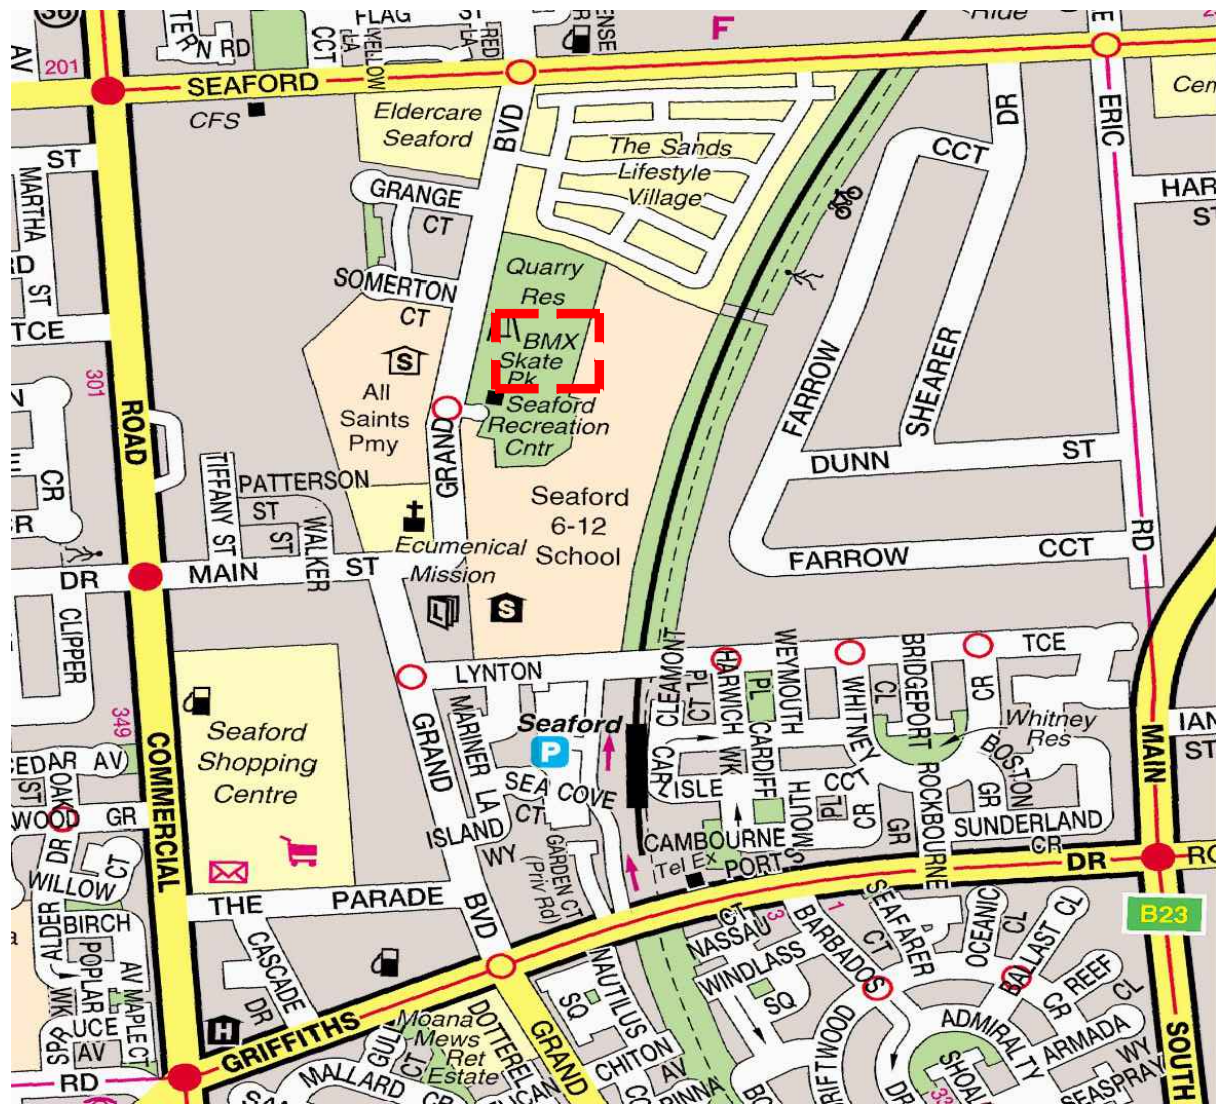

LOCATION PLAN
NOT TO SCALE

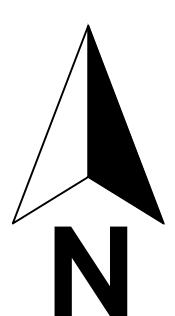

	EXTENT OF WORKS
	DESIRABLE TRAVEL DIRECTION
	EARTH FILL BATTER / RAMP

