


Serpentine Reserve, O'Halloran Hill

Tennis Club Courts Renewal

Configuration - 8 Tennis Courts
2 Rows of 4

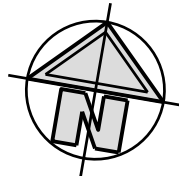

LEGEND
GENERAL

Acrylic surface
(colours to be confirmed by club)

Proposed cut batters

Existing fence



Proposed fence

Existing tree to remain

Existing tree to be removed


LP

Proposed light & pole
(To be confirmed through Lighting Design)

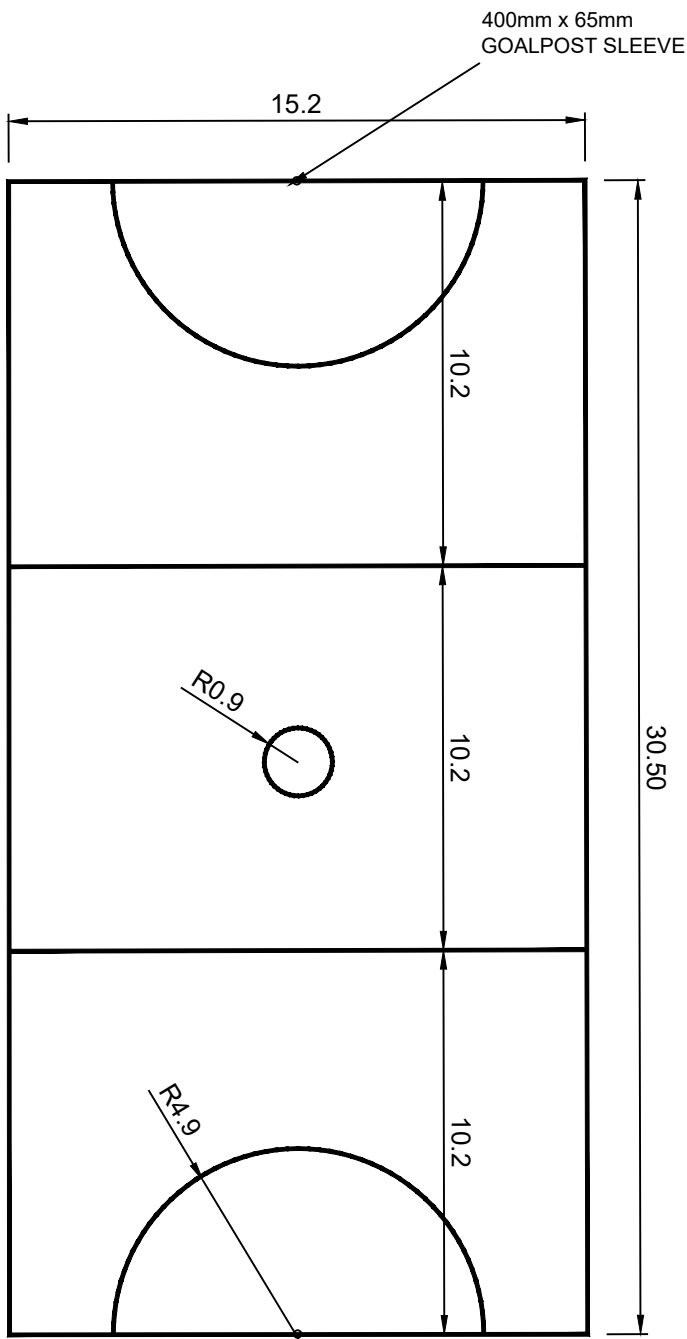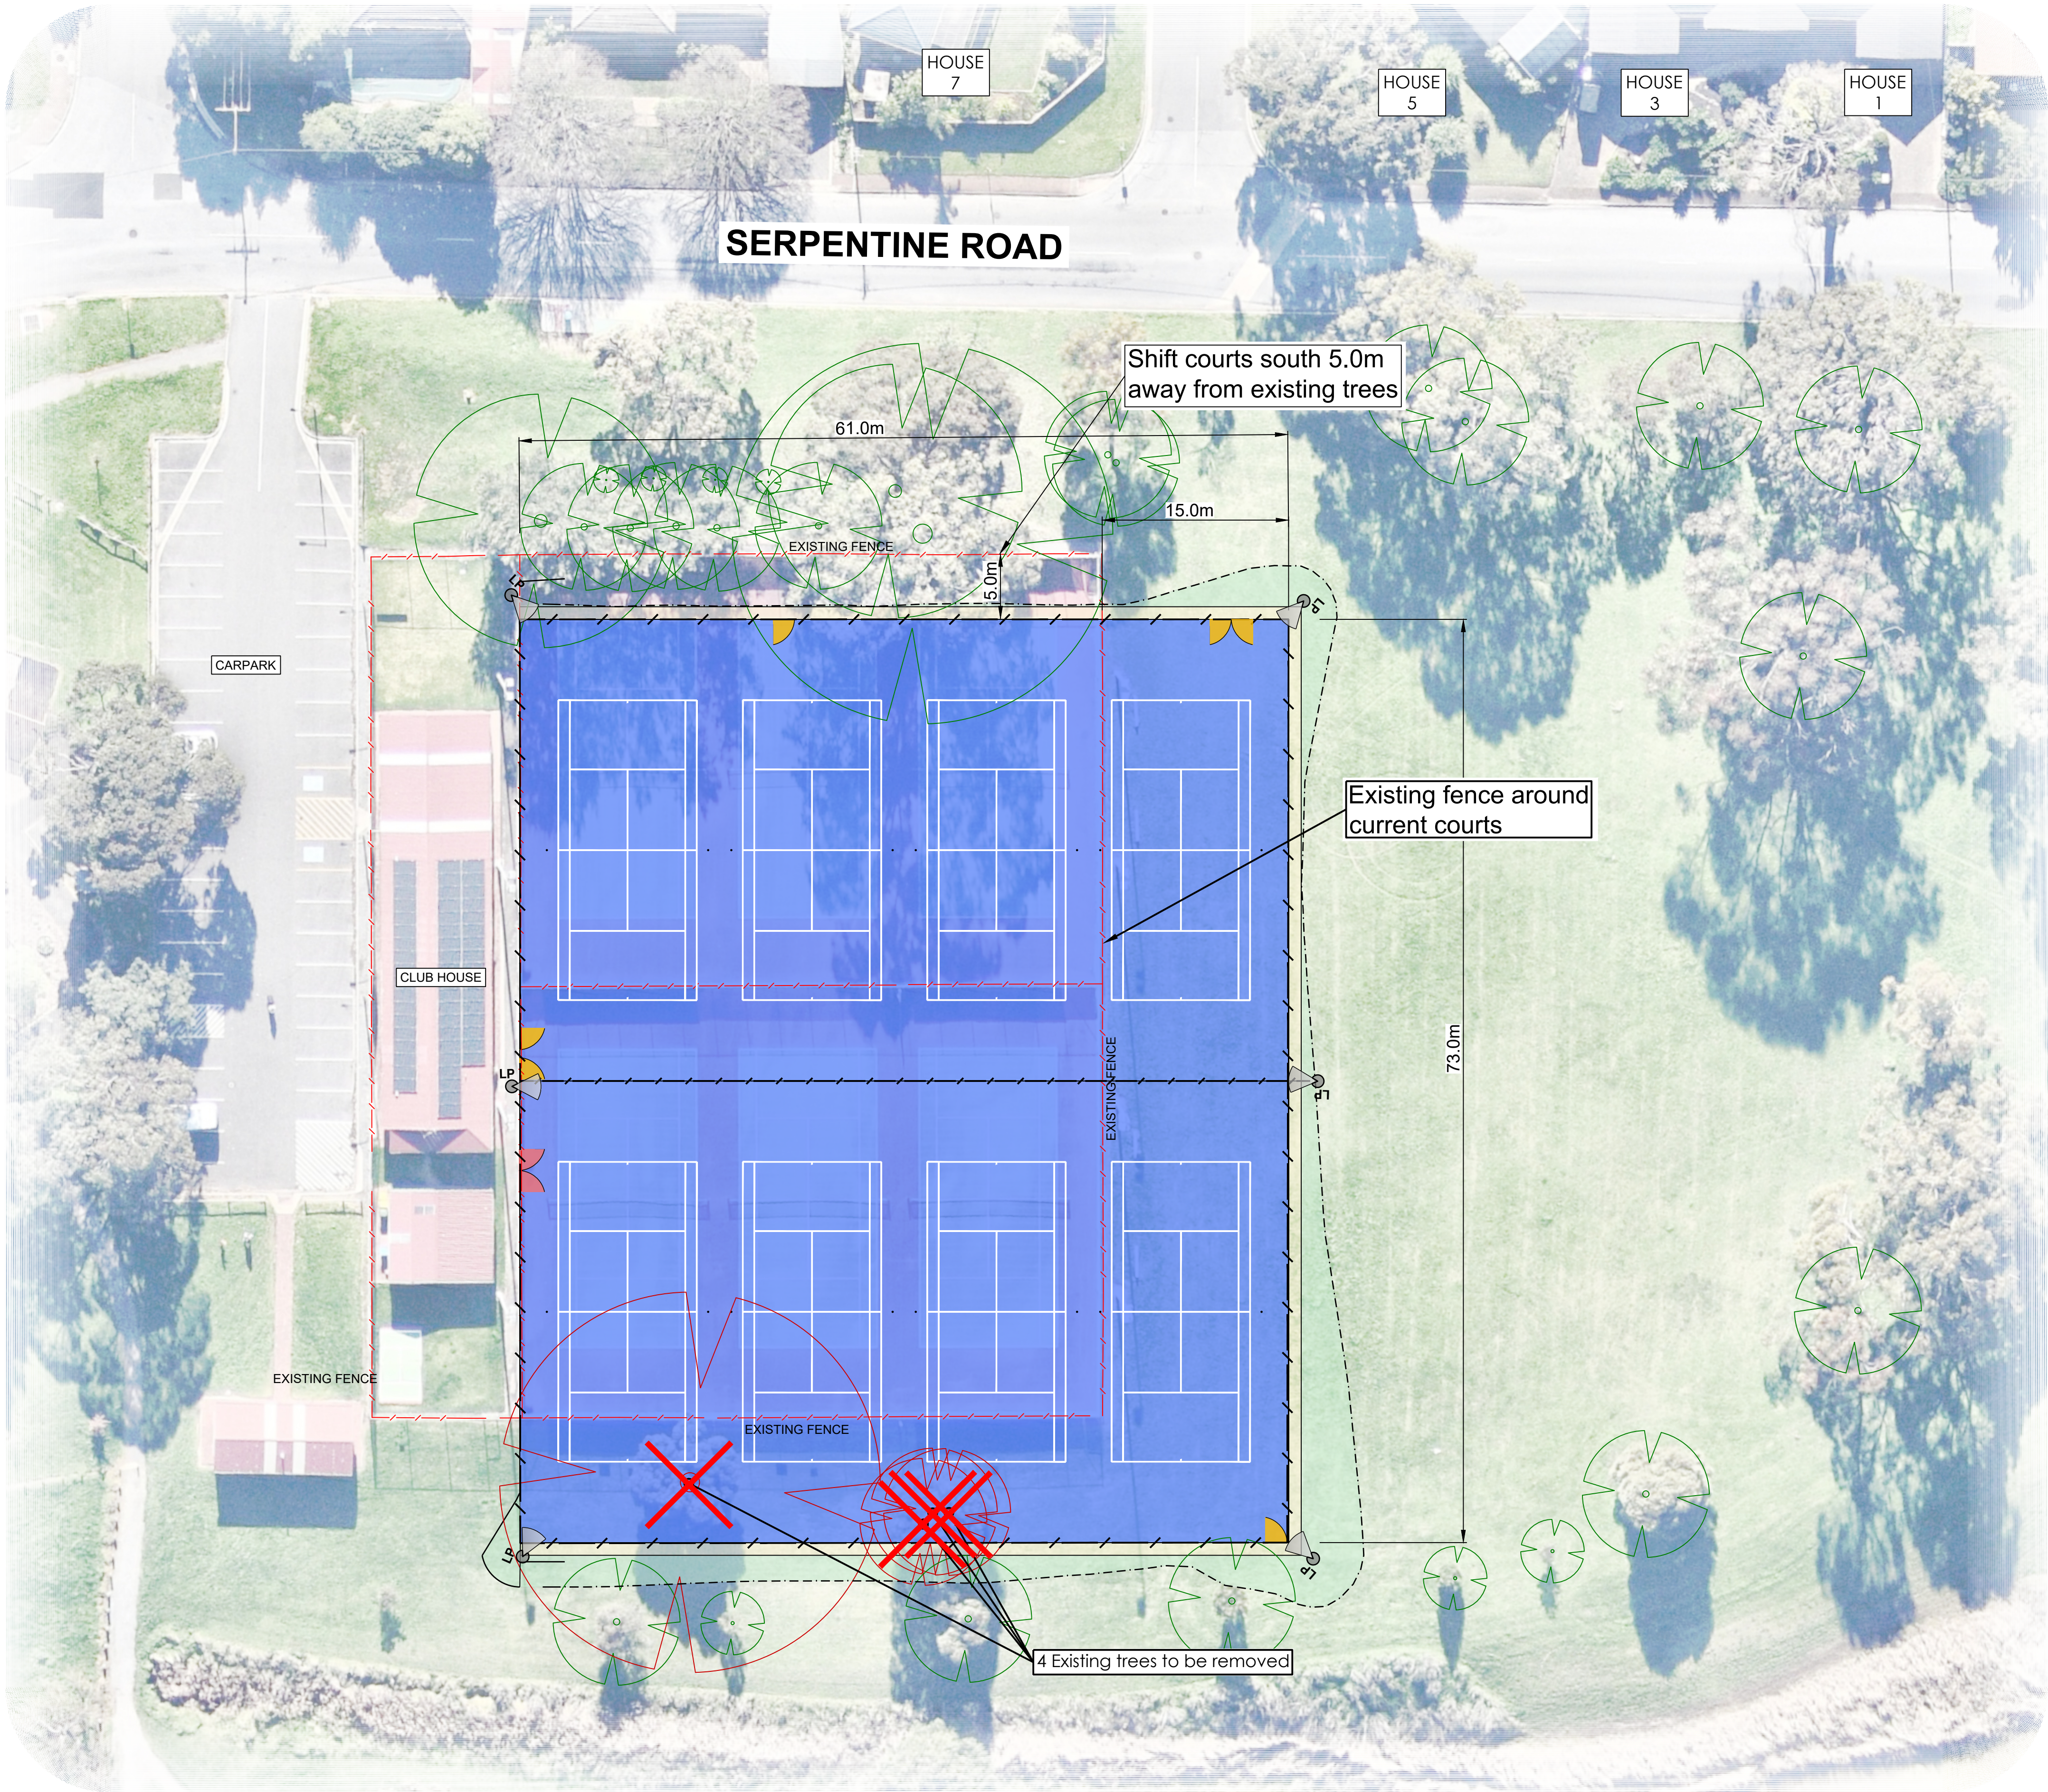

TYPICAL NETBALL COURT
LINE MARKING
SCALE 1 : 200

- LINEMARKING NOTES
1. ACRYLIC COURT SURFACE COLOUR TO BE CONFIRMED BY CLUB
 2. LINE MARKING COLOURS TO BE CONFIRMED BY CLUB
 3. COURT LINE MARKING TO BE TO THE APPROPRIATE INDUSTRY STANDARD.

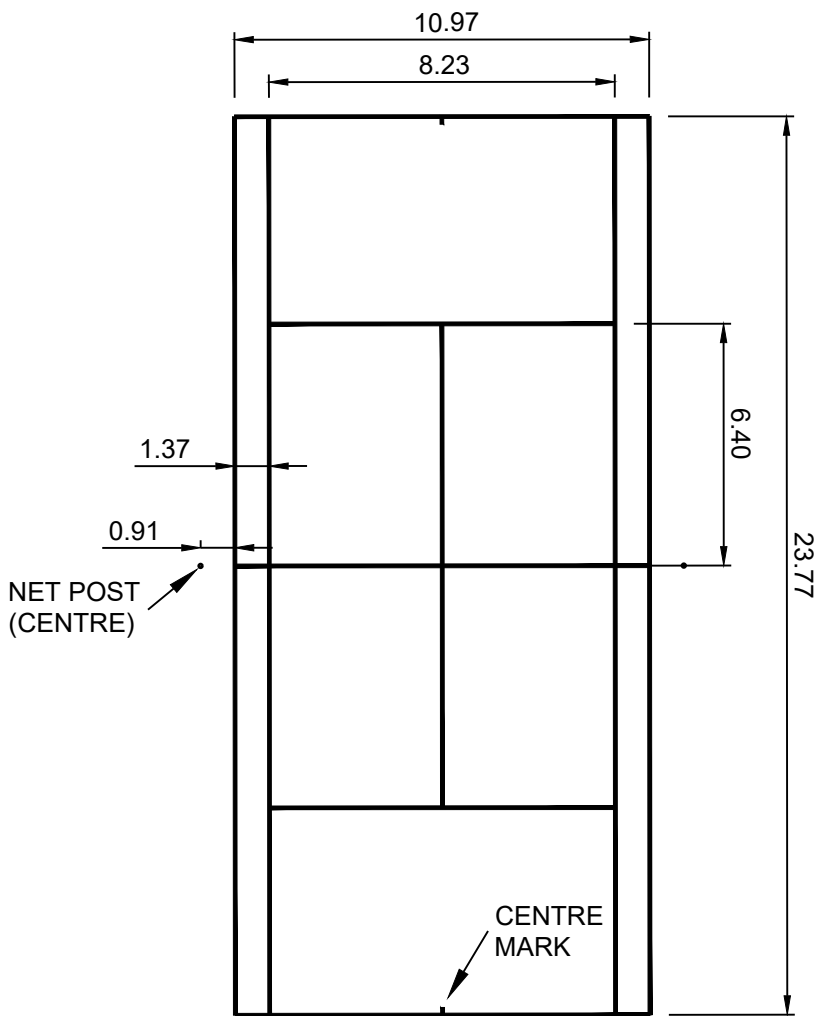

TYPICAL TENNIS COURT
LINE MARKING
SCALE 1 : 200